NOTE
THIS DRAWING MAY BE SCALED FOR PLANNING PURPOSES ONLY.
ALL DIMENSIONS RELATING TO SUB-CONTRACTORS OR SUPPLIERS WORK MUST BE CHECKED AND AGREED BETWEEN THE GENERAL CONTRACTOR AND THE SUB-CONTRACTORS AND SUPPLIERS. ALL DIMENSIONS ARE IN MILLIMETRES. IF IN DOUBT ASK. ALL WORKS OR MATERIALS INDICATED ON THE DRAWING ARE TO BE TO THE LATEST BRITISH STANDARDS AND ARE TO BE CARRIED OUT IN ACCORDANCE WITH THE RELEVANT CODES OF PRACTICE OR RECOGNISED TRADE ASSOCIATION RECOMMENDATIONS AND PUBLICATIONS.
© THIS DRAWING IS THE COPYRIGHT OF TECSPEC.

1:50 Scale Bar (Metres)
0 1 2 3 4 5

NORTH

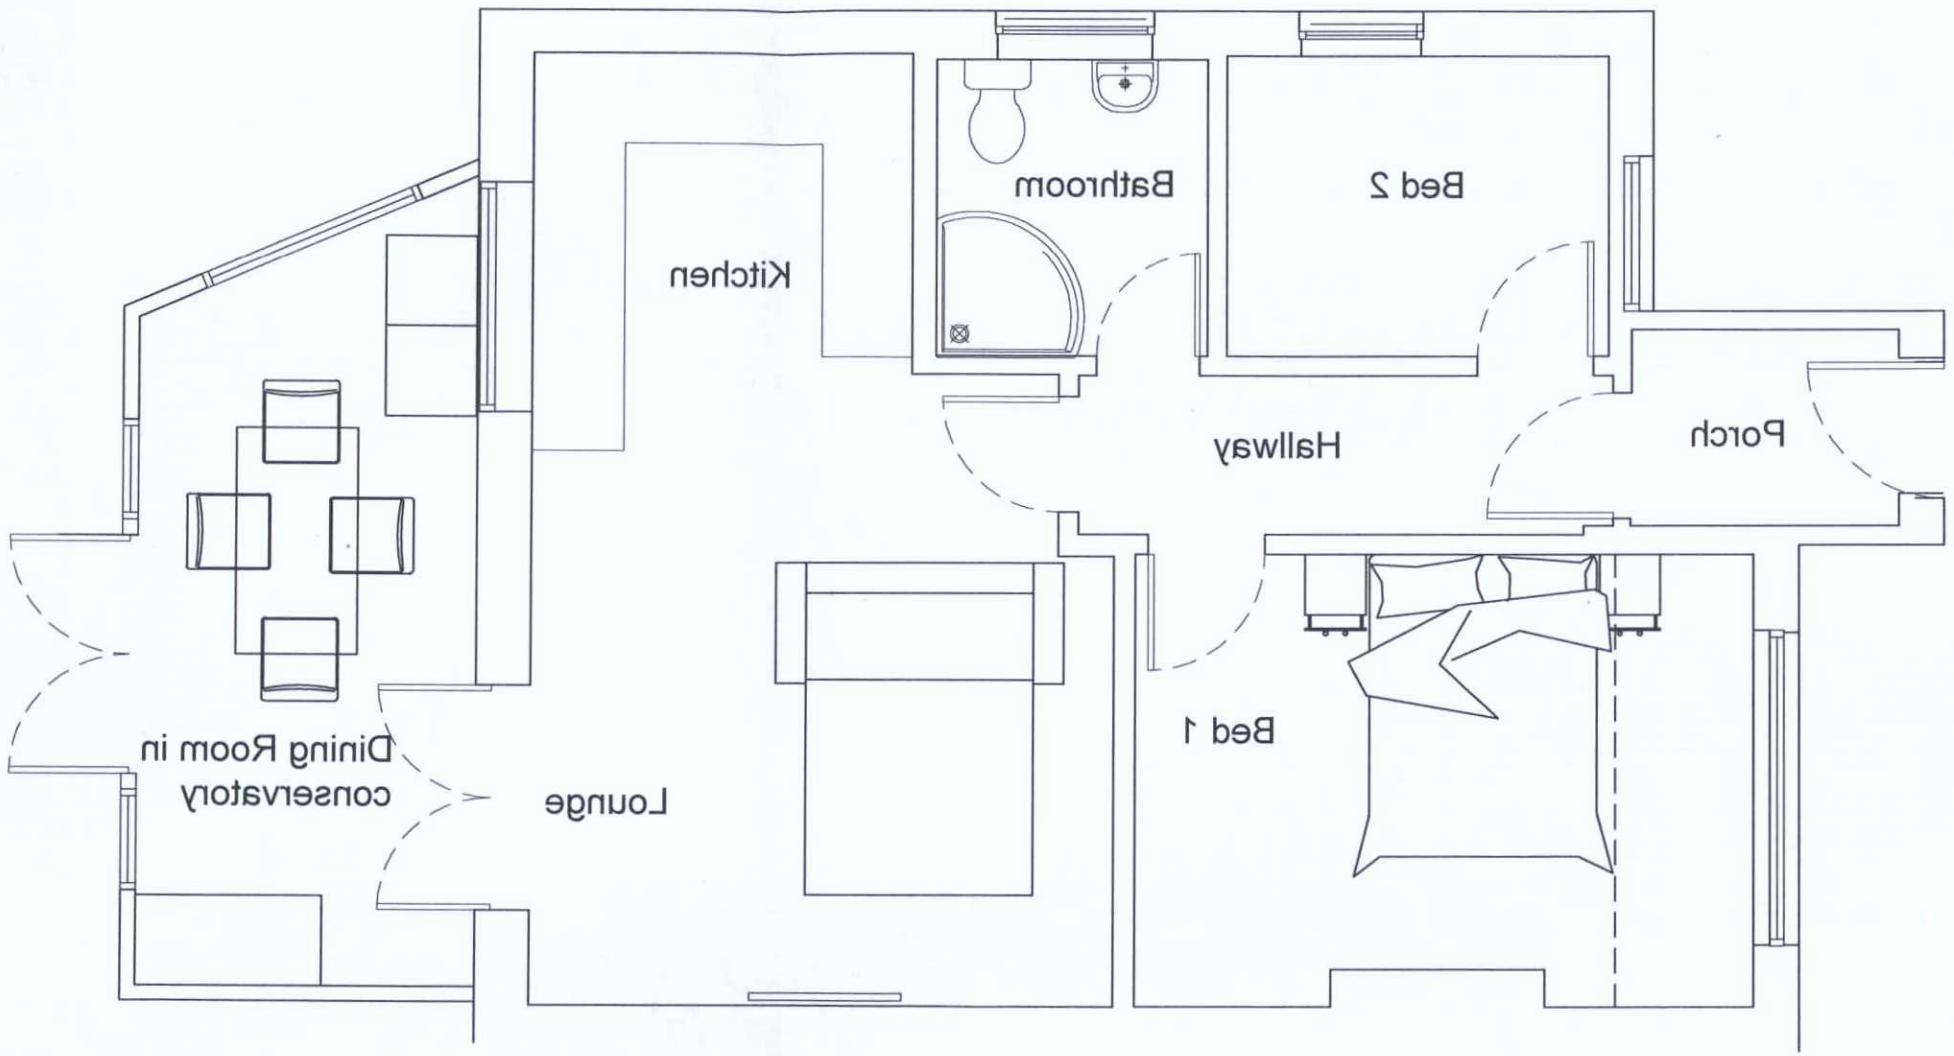

Existing Plan
Scale 1:50

ADUR & WORTHING
PLANNING SERVICES

PLAN	AWDM/ 036 t/18
DATE VALID	14 MAR 2018

#	REV	DATE	DRN	DESCRIPTION
		07/03/18	DB	Drawing created

Tecspec
plan
draw
build
17 berriedale drive, somptling, west sussex bn15 0le
tel 07458851787 email. davidblunsdon@gmail.com

Client
Mr Charlie Taylor

Location
36 Sedbury Road
Somptling
BN15 0LL

Drawing Title
Existing Ground Floor Plan

Date	Drawn By	Scale
March 2018	DB	As Shown @A3

CAD file name
Sedbury Road_010_Planning_Rev 01.dwg

Drawing No	Revision
010/SL-28	#

PLANNING