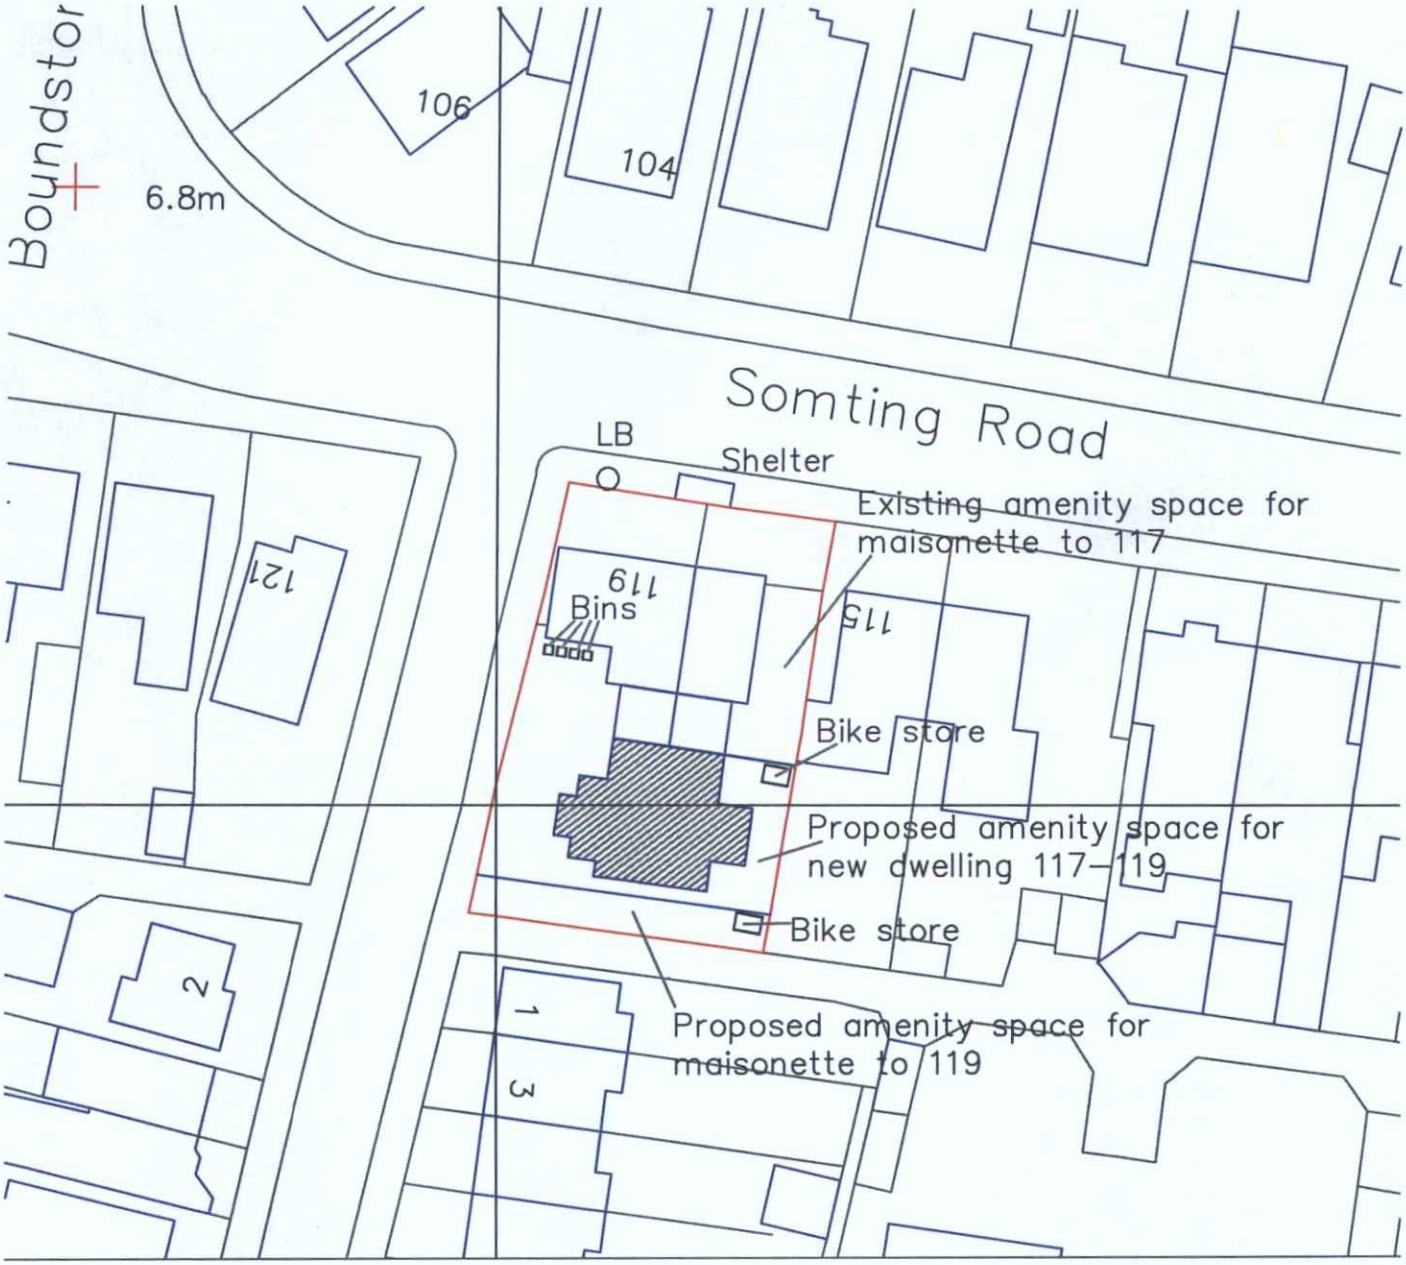



0 20 40 60 80

AMENDMENT

N

Metres
117–119 Sompting Road
Lancing
Block Plan 1:500
A4 Paper

ADUR & WORTHING PLANNING SERVICES

| | |
|---|---|
| PLAN | AWDM/ 0454/17 |
| DATE ~~VALID~~ | Rec'd: 17/5/17 |