



Existing Rear (South) Elevation (Unaltered)

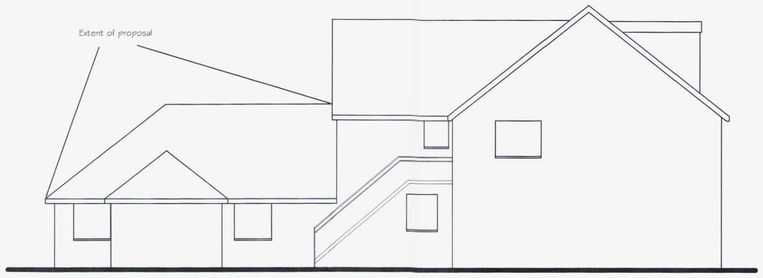

Existing Side (East) Elevation (Unaltered)

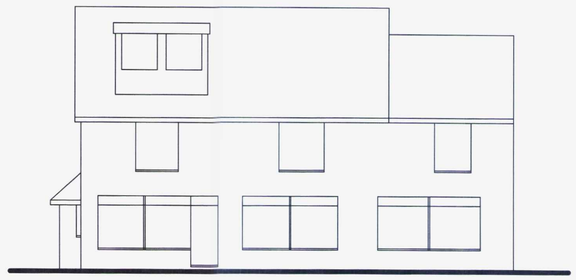


Existing Front (North) Elevation (Unaltered)



Existing Side (West) Elevation (Unaitered)



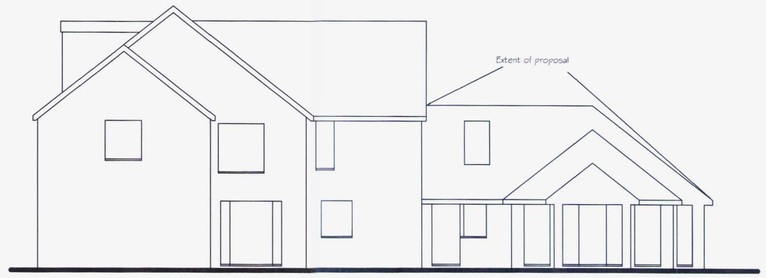

Proposed Side (West) Elevation

C454/17
Rec'd 17/5/17

AMENDMENT

Tony Rogers
Building Consultants
Address: 40 Dawn Crescent, Upper Beeding
West Sussex, BN44 3WH
Telephone: 01903 815225 Fax: 01903 815225

Rev.	Date:	Revision Description:
A	May 2017	Additional door added

Client: Mr I Patel

Address: 117-119 Sompting Road
Lancing
West Sussex
BN15 9LG

Project: Proposed conversion of single flat to two flats

Scale: 1:100
Paper Size A1

Date: September 2016

Drawing No: 16/1167/03

Drawn By: AWR

Revision: A