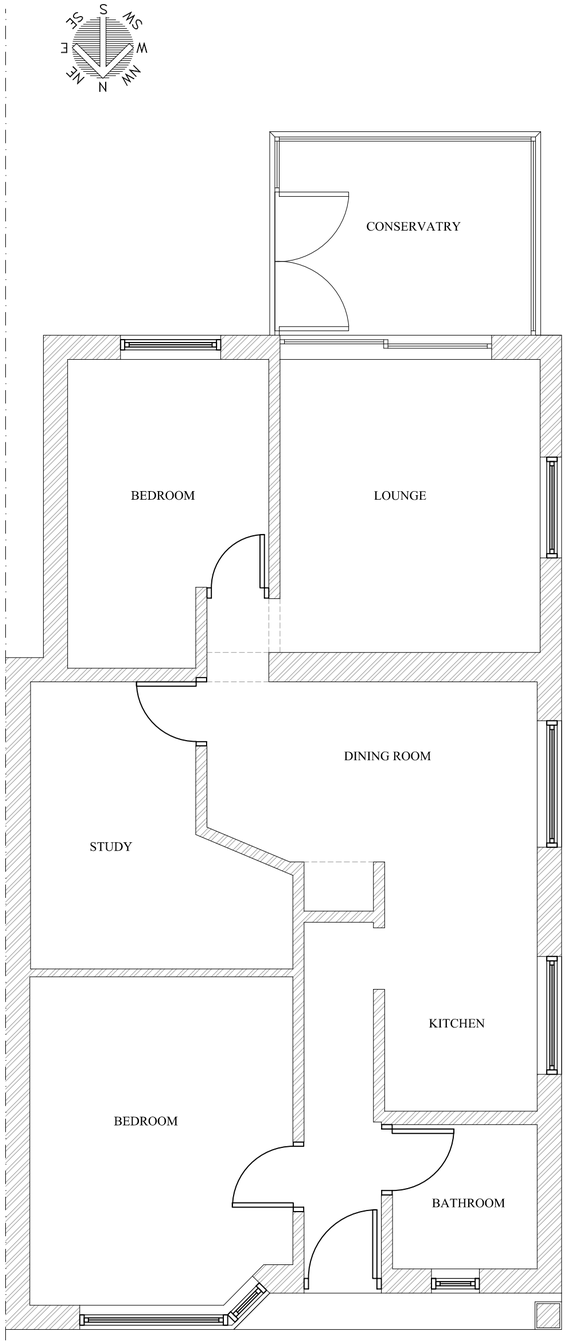

Existing Floor Plan
Scale 1:50



Existing Front Elevation (North)
Scale 1:50

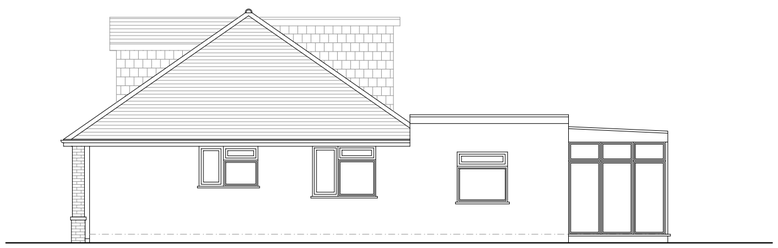

Existing Side Elevation (West)
Scale 1:50



Existing Rear Elevation (South)
Scale 1:50

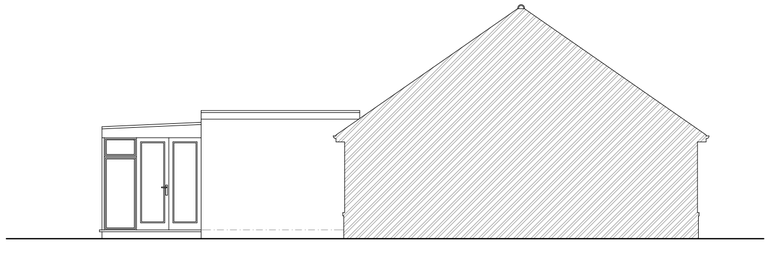

Existing Side Elevation (East)
Scale 1:50

1:50
1m 0 1m 2m 3m 4m 5m

1:100
2m 0 2m 4m 6m 8m 10m

Notes:

1. THE COPYRIGHT OF THIS DRAWING IS VESTED IN JESSEY MASON AND IT MAY NOT BE REPRODUCED IN WHOLE OR PART OR USED FOR THE MANUFACTURE OF ANY ARTICLE WITHOUT THE EXPRESS PERMISSION OF THE COPYRIGHT HOLDERS.

2. WORK TO FIGURED DIMENSIONS ONLY.

3. THIS DRAWING IS TO BE READ IN CONJUNCTION WITH ALL RELEVANT ARCHITECT'S, SERVICE ENGINEER'S AND JESSEY MASON DRAWINGS AND SPECIFICATIONS.

REV:	DESCRIPTION:	BY:	DATE:

STATUS: PLANNING ISSUE

JESSEY MASON ASSOCIATES
Unit 3, Tungsten Building,
George Street,
Portslade,
BN41 1RA,
Tel: 01903 877724
Email: alex@jesseymason.co.uk

CLIENT: Mr A Rexha

SITE: 117 West Way

TITLE: Loft Conversion

SCALE AT A2:	DATE:	DRAWN:	CHECKED:	PAPER SIZE:
1:50, 1:100	21/12/16	AP		A2

PROJECT NO:	DRAWING NO:	REVISION:
WEST_WY	AP/001	