General
This drawings is copyright and shall not be reproduced nor used for any other purpose without written permission of the authors.

Do not copy from this drawing, use figured dimensions only.

The drawing must be read in conjunction with all other related drawings and documentation.

It is the contractor's responsibility to ensure compliance with the building regulations.


It is the contractors's responsibility to check all dimensions on site, any discrepancy to be reported immediately.

Details and sizes shown are indicative only and are subject to confirmation by the relevant Specialist Sub-contractor.

Note: All new electrical work to be designed, installed, inspected and tested in accordance with BS 7671:2001 or an equivalent standard. Where installation works are to be undertaken by person registered with an electrical self certification scheme, or alternatively by a suitably qualified person, with a certificate of compliance produced by that person to Building Control upon completion of the works.


ADUR & WORTHING PLANNING SERVICES	
PLAN	AWDM/1756/15
DATE VALID	- 3 DEC 2015

11 St Giles Close

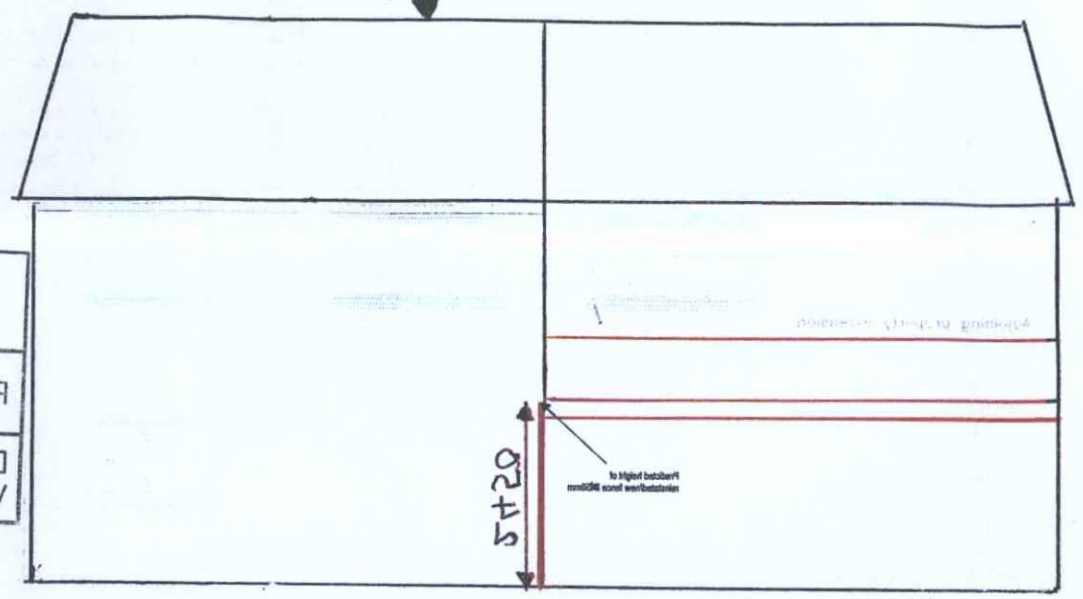


Proposed Rear (South) Elevation

11 St Giles Close

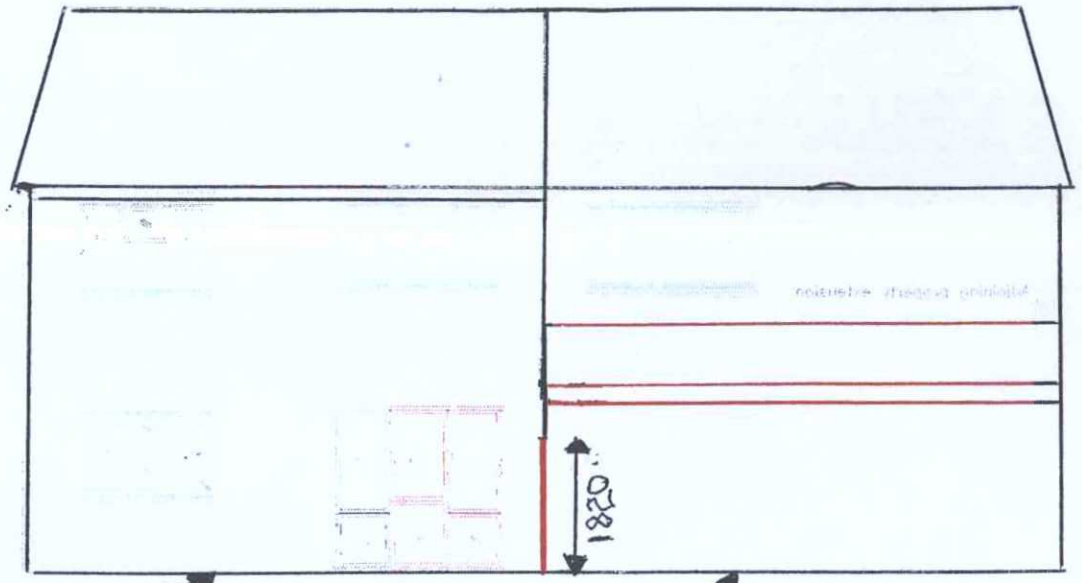

Existing Rear Elevation

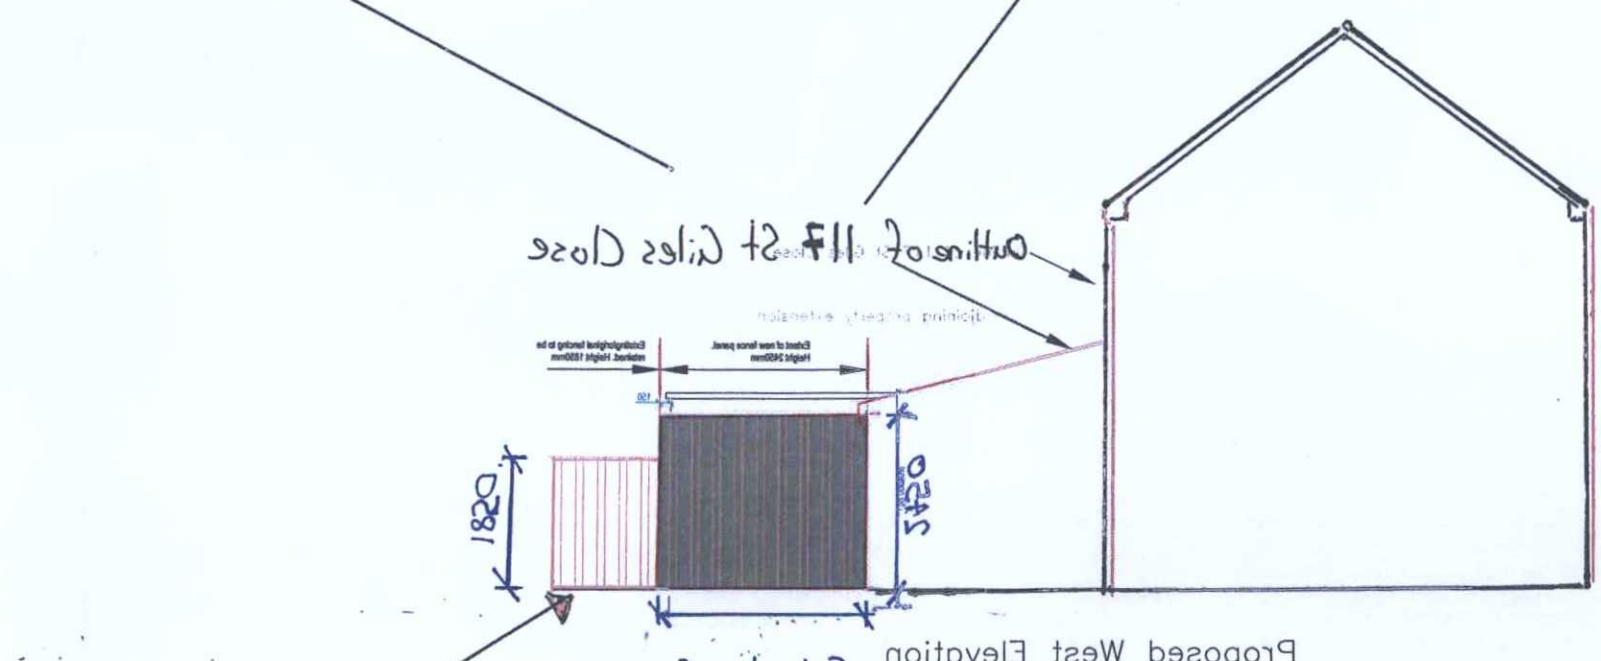

Proposed West Elevation

Rev	Description	By	Date

Surv Drawn Date Chkd Date Appr'd Date

Client.
Adur District Council
Civic Centre
Ham Road
Shoreham-by-Sea
West Sussex, BN43 6PR

Title.
Proposed fencing elevations
11 St Giles Close,
Shoreham-by-Sea
West Sussex,BN43 6DR

gleeds
Building Surveying Ltd

95 New Cavendish Street
London
W1W 6XF

Tel: 020 7631 7000
Fax: 020 7631 7001
www.gleeds.com

Dwg No.2

Sheet No. 1

Scale 1:50 @A1 Rev. 0