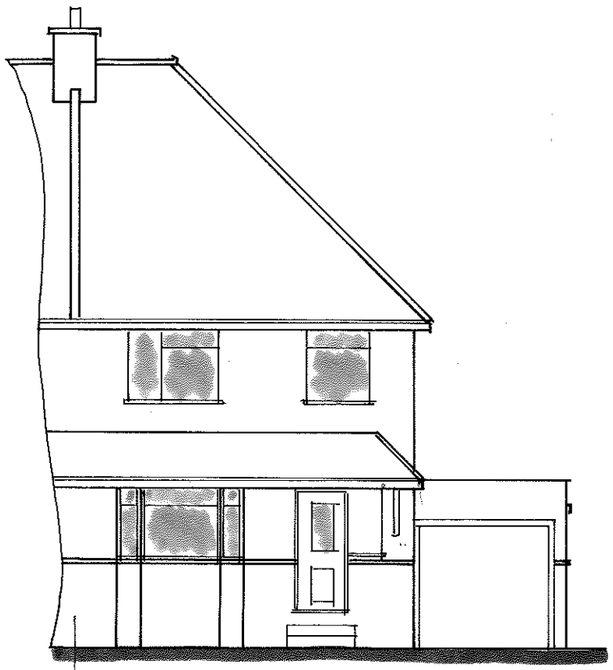

WEST

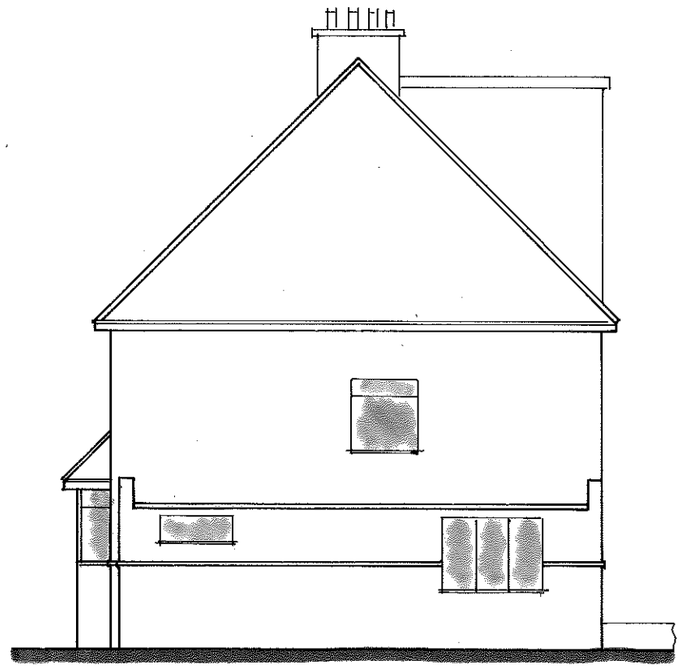

SOUTH

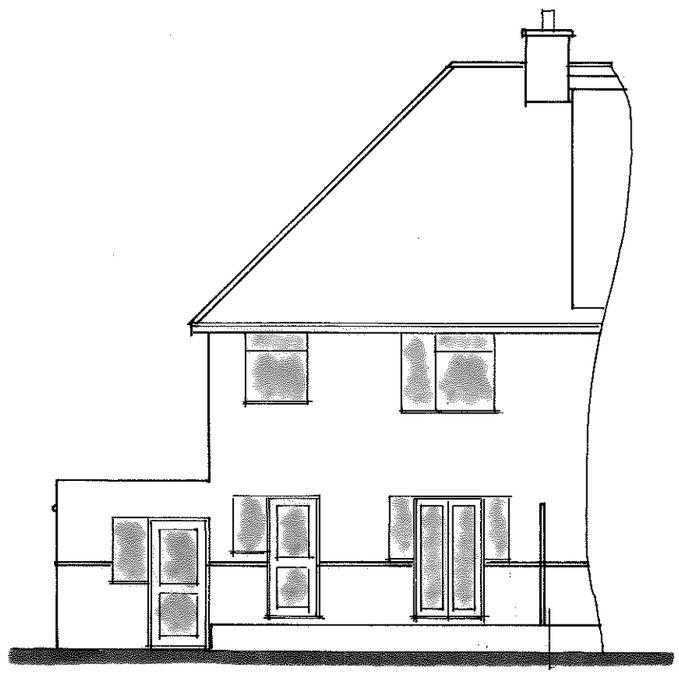

EAST

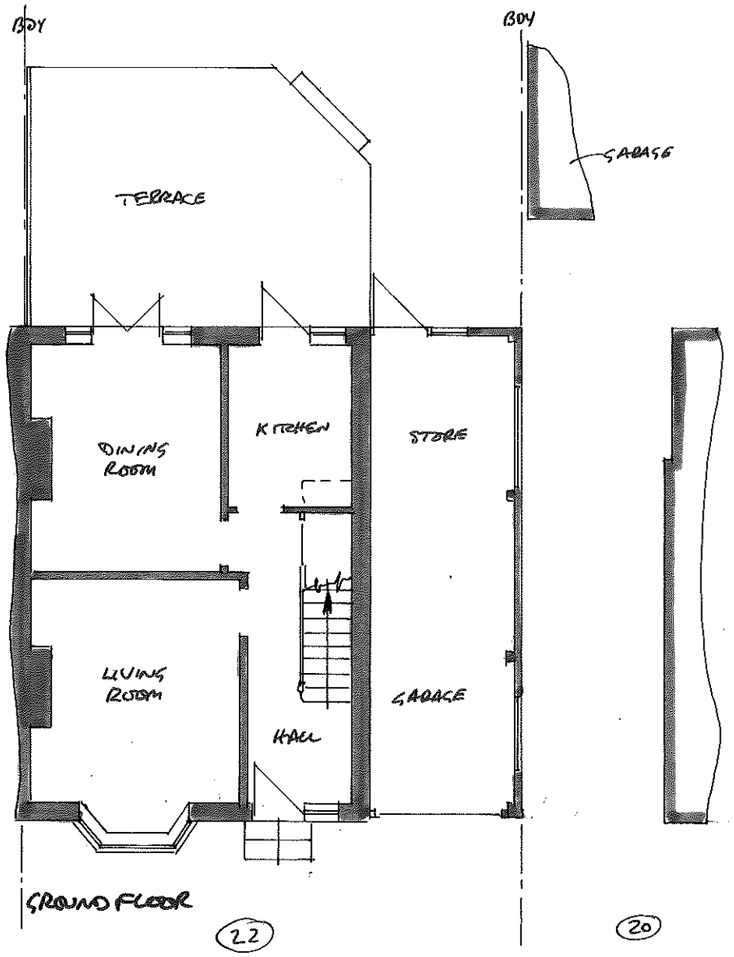

GROUND FLOOR

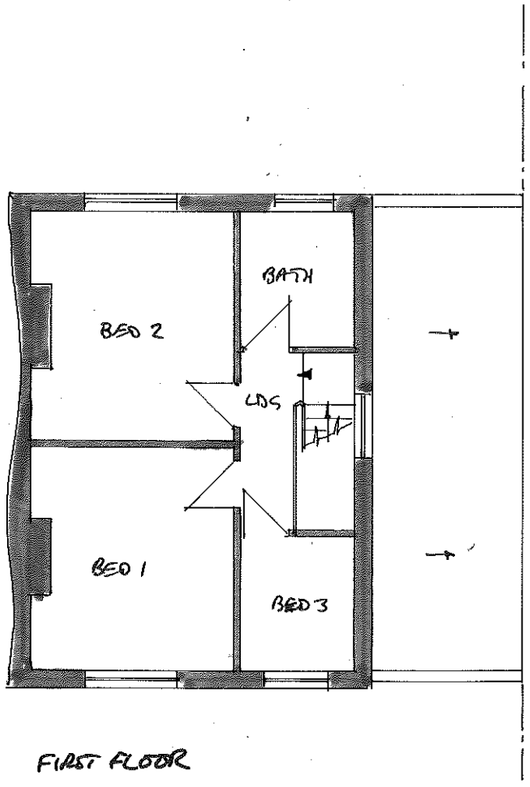

FIRST FLOOR

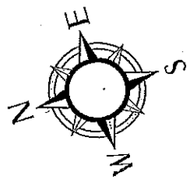

1:50	0m			1m			2m		
1:100	0m		1m	2m		3m	4m		5m
1:200	0m				5m				10m
1:500	0m			10m			20m		
1:1250	0m						50m		

David L Scott *MCIAT ~ Architectural Technologist*

Oldfields, Church Road, Catsfield, Battle, East Sussex, TN33 9DP

phone: 01424 893606 email: david@davidscott.plus.com

A member of the Chartered Institute of Architectural Technologists

EXISTING HOUSE		
22 ORCHARD AVENUE	Scale: 1:100	
LANCING	Date: 9/16	Size: A3
BN15 9EA	Drg No: 16-1287-EX7	
	Rev:	

ALL DIMENSIONS TO BE CHECKED AND ANY DISCREPANCIES REPORTED AND RESOLVED BEFORE ANY WORK COMMENCES.
ALL MATERIALS AND PRODUCTS ARE TO BE INSTALLED STRICTLY IN ACCORDANCE WITH MANUFACTURERS INSTRUCTIONS.
THIS DRAWING SHOULD BE READ IN CONJUNCTION WITH ANY RELEVANT STRUCTURAL ENGINEERS DETAILS.