DO NOT SCALE FROM THIS DRAWING

1m 2m 3m 4m 5m 6m 7m 8m 9m 10m

1:50 Scale Bar

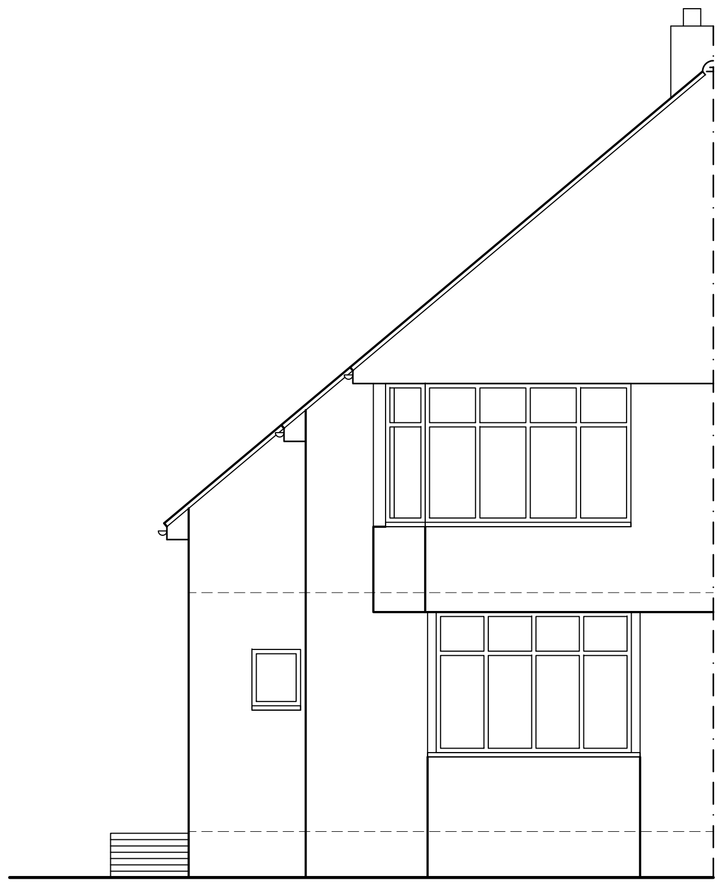

**East Elevation**

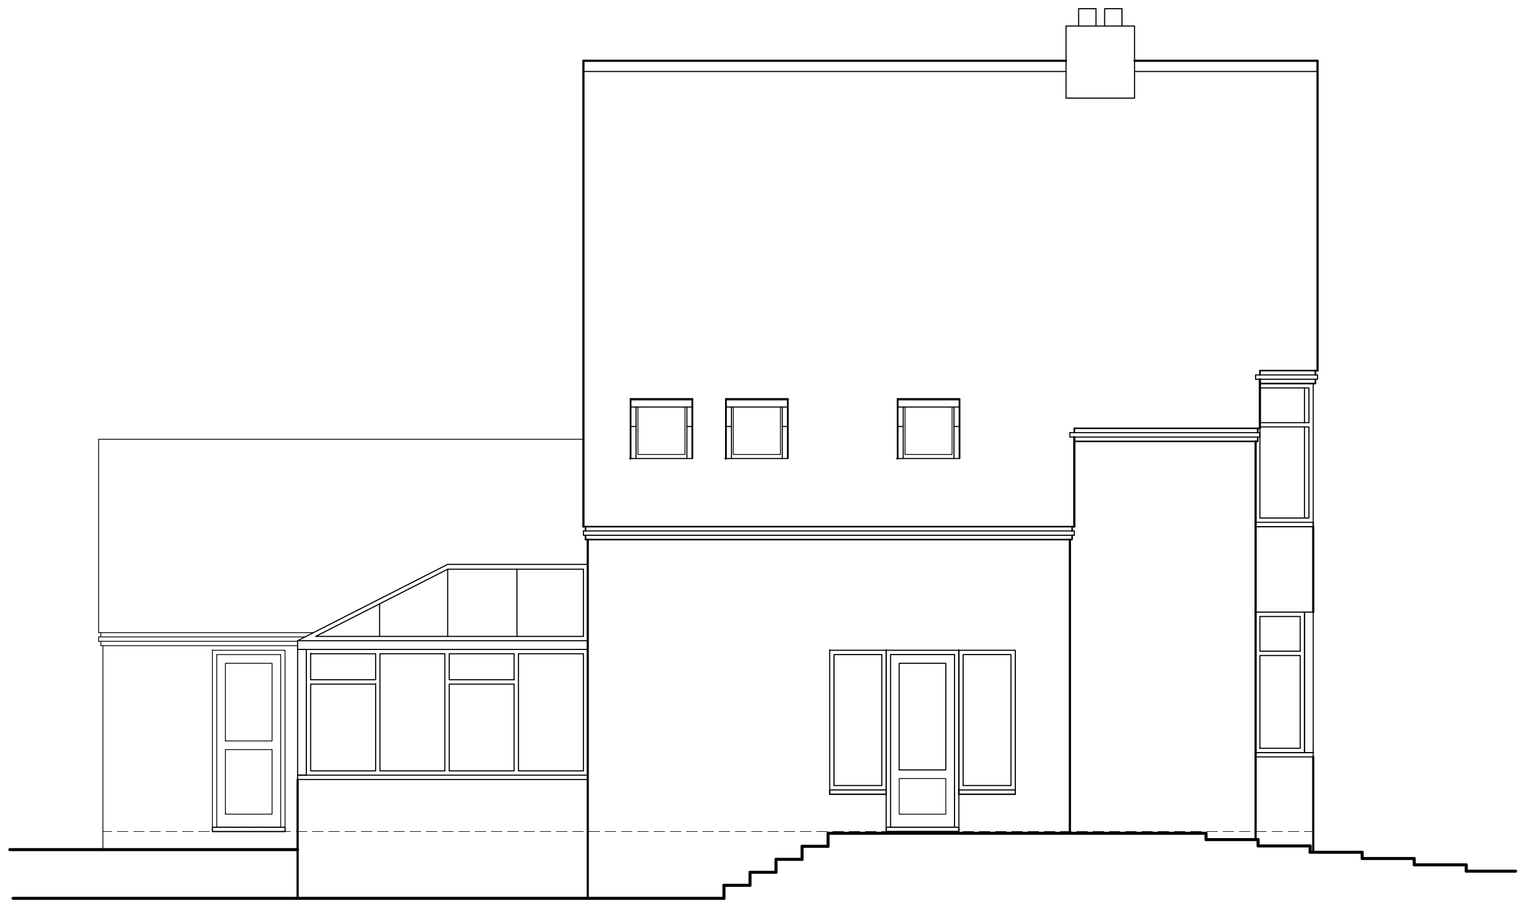

**South Elevation**

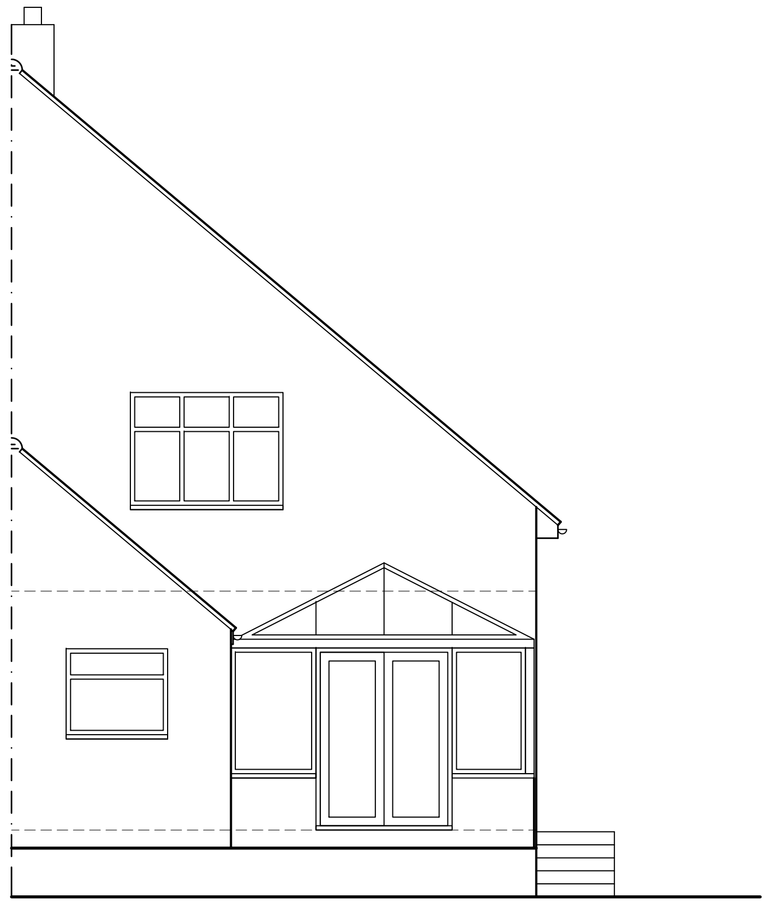

**West Elevation**

# Proposed Conversion of Roof Space, Two Storey Rear Extension & Front Porch at: 6 Rossiter Road, Lancing, West Sussex


rja Planning & Building Consultants Ltd.
1st Floor
10 High Street
Shoreham-By-Sea
West Sussex BN43 5DA
t: 01273 467297 mob: 07971 375739
e: rex@rjapbc.co.uk web: www.rjapbc.co.uk


Chartered Institute of Architectural Technologists

PROJECT: 6 Rossiter Road, North lancing, West Sussex

DRAWING TITLE: Proposed Elevations

CLIENT: Mr & Mrs M McCabe

DWG NO: 16589-04

REVISION:

SCALE: 1:50 @ A1

DATE: 05.04.16

DRAWN: rex