AMENDMENT

ADUR & WORTHING
PLANNING SERVICES
PLAN AWDM/ 0312/16
DATE VALID Rec. 26/4/16

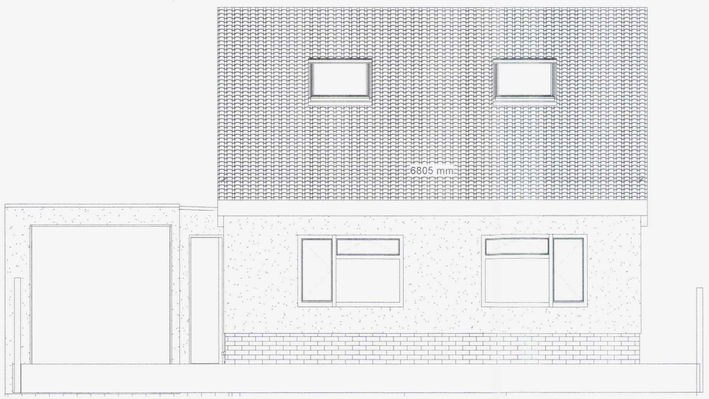

1 Front Elevation
1 : 50



3 Side Elevation
1 : 50



4 Side Elevation 1
1 : 50



2 Rear Elevation
1 : 50

DO NOT SCALE FROM THIS DRAWING

All dimension to be verified on site, any discrepancies to be reported to the appropriate Architectural Technologist prior to setting out or ordering of any materials.

This drawing has been produced for the specific client and project identified below and is not intended for use by any other person or for any other purpose.

This drawing is protected under The Copyright, Designs and Patents Act 1988.

Revisions

Client

Mr & Mrs M Eaton

Project Address

53 Downside
Shoreham By Sea
West Sussex
BN43 6HF

Project

Loft Extension

Drawing Title

Proposed Elevations

Drawing number

AP/04/201/Downside53

Rev

B

Scale:

1 : 50

0m 2m 4m 6m 8m 10m

VISUAL SCALE 1:100 @ A1