



EXISTING GARAGE

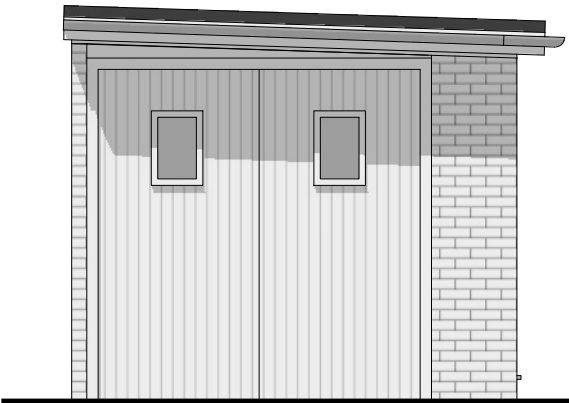


South Elev Scale 1:50 @ A3

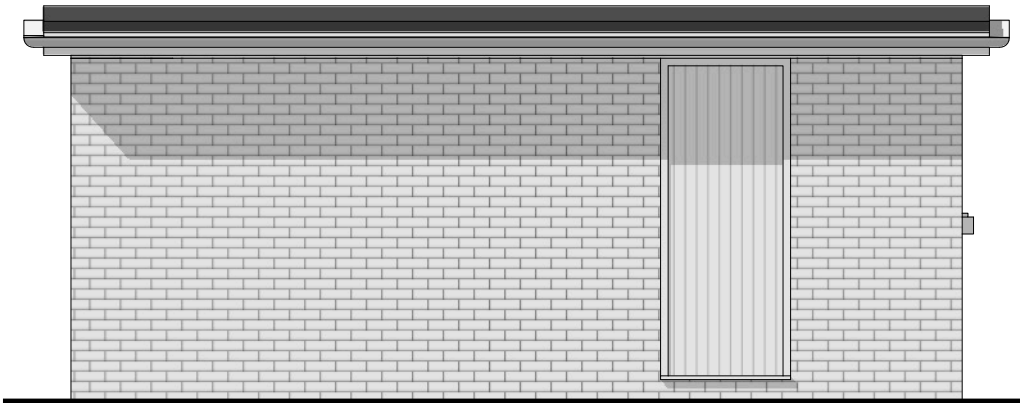

East Elev Scale 1:50 @ A3



North Elev Scale 1:50 @ A3

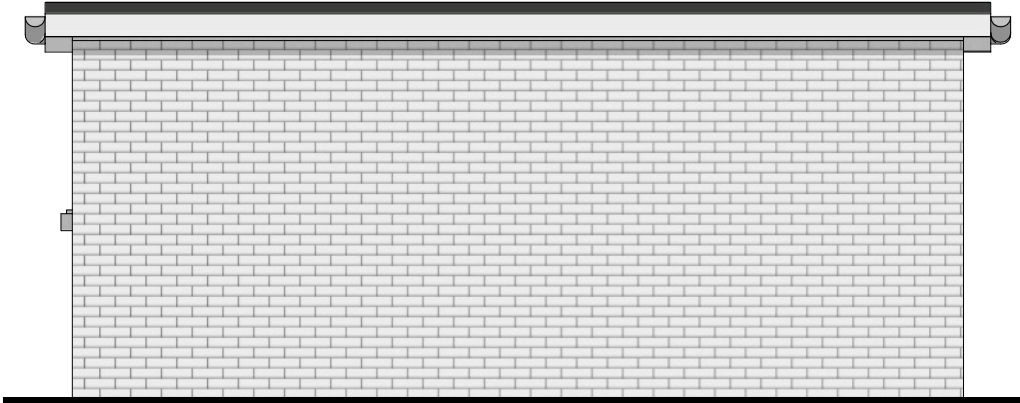

West Elev Scale 1:50 @ A3



© nat-design, all rights reserved. Use figured dimensions only. All dimensions are to be checked on site before any work is carried out. Please contact the Architect immediately regarding any discrepancies discovered on site.

Rev	Notes	Date
 M: 07599199759 E: info@nat-design.co.uk www.nat-design.co.uk		
Project:		
10 Ilex Way, Worthing, BN12 4UZ		
Drawing:		
Existing Garage		
Drawn by NSE		Scale as shown
Date June 2026		Revision
Drawing 2053 - DPA - 07		