




VISUAL SCALE 1:100 @ A2

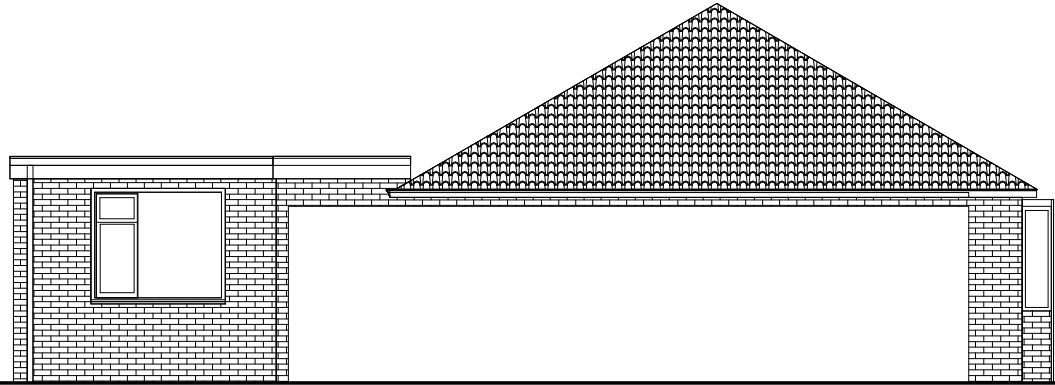

1 ELEVATION FACING WEST  
1 : 100

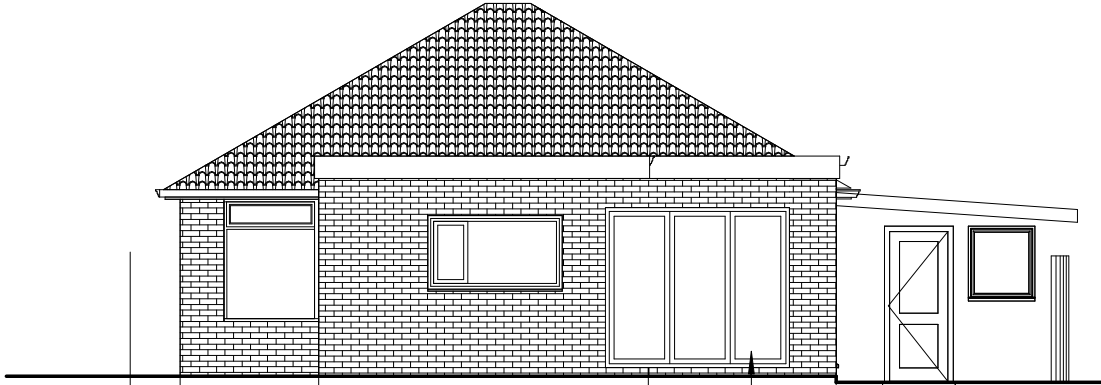

2 ELEVATION FACING NORTH  
1 : 100

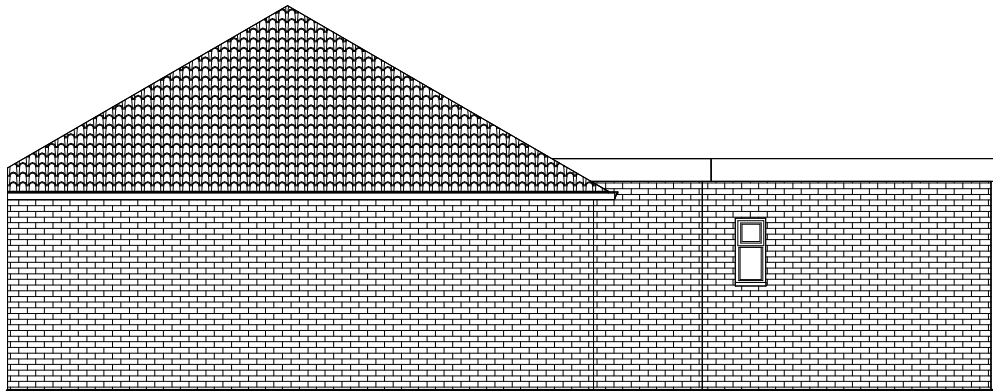

3 ELEVATION FACING EAST  
1 : 100

[illegible]

**info@kronadesign.co.uk**  
**kronadesign.co.uk**  
**01903 256150**

PROJECT

## Rear Extension

ADDRESS

90 Upper Brighton Rd.  
Lancing  
West Sussex

|       |  |
|-------|--|
| TITLE |  |
|-------|--|

## TITLE Proposed Elevations

CLIENT

Simon Tuffin

|                         |                           |                  |
|-------------------------|---------------------------|------------------|
| DRAWN<br>JLB            | STATUS<br>Design          | DATE<br>19/08/26 |
| SCALE (@ A2)<br>1 : 100 | PROJECT NUMBER<br>KD.1930 |                  |
| DRAWING NUMBER<br>A.201 |                           | REV              |

© KRONA DESIGN