


Design development of Approved application A WDM/0189/29 to include a turret to the rear elevation and remodeled front facing dormer windows.

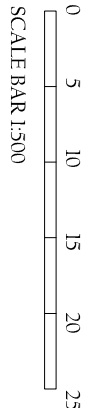




BLOCK PLAN 1:500

Site boundary outlined in red





LOCATION PLAN 1:1250


Site boundary outlined in red

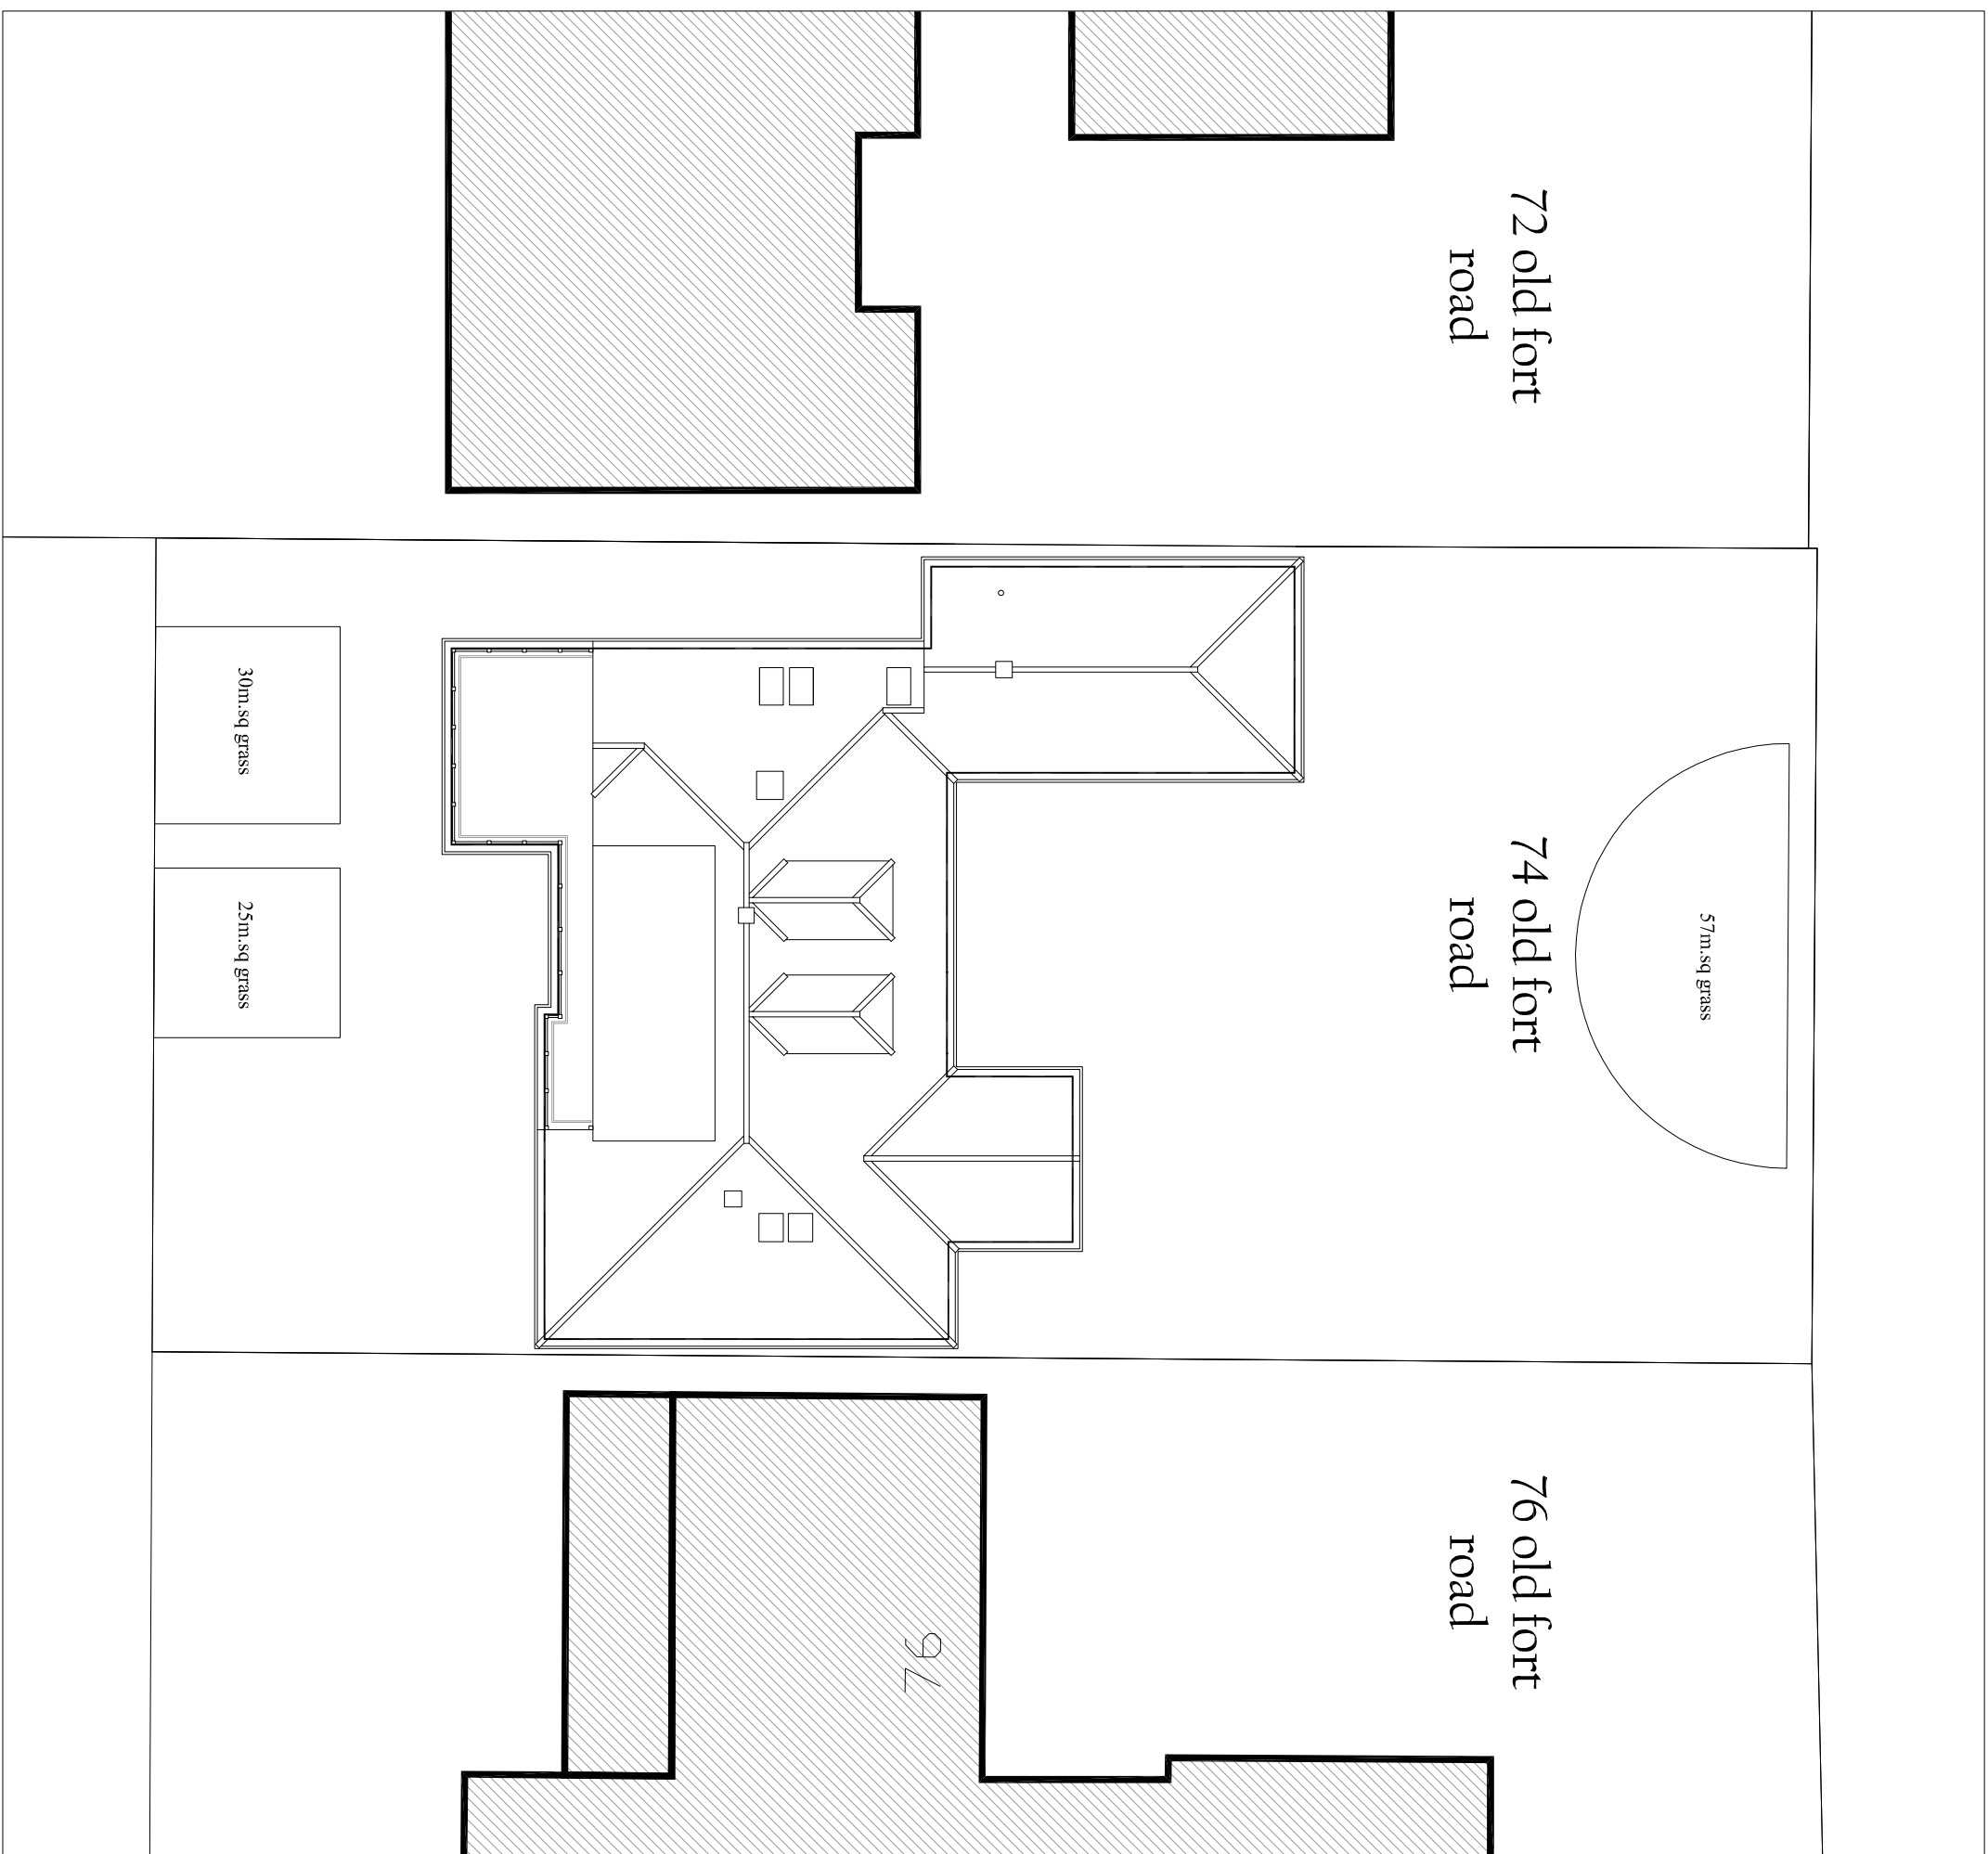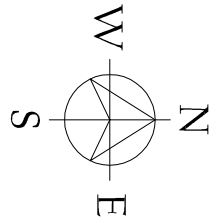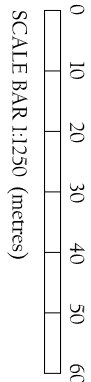

EXISTING SITE PLAN AND ROOF PLAN 1:200

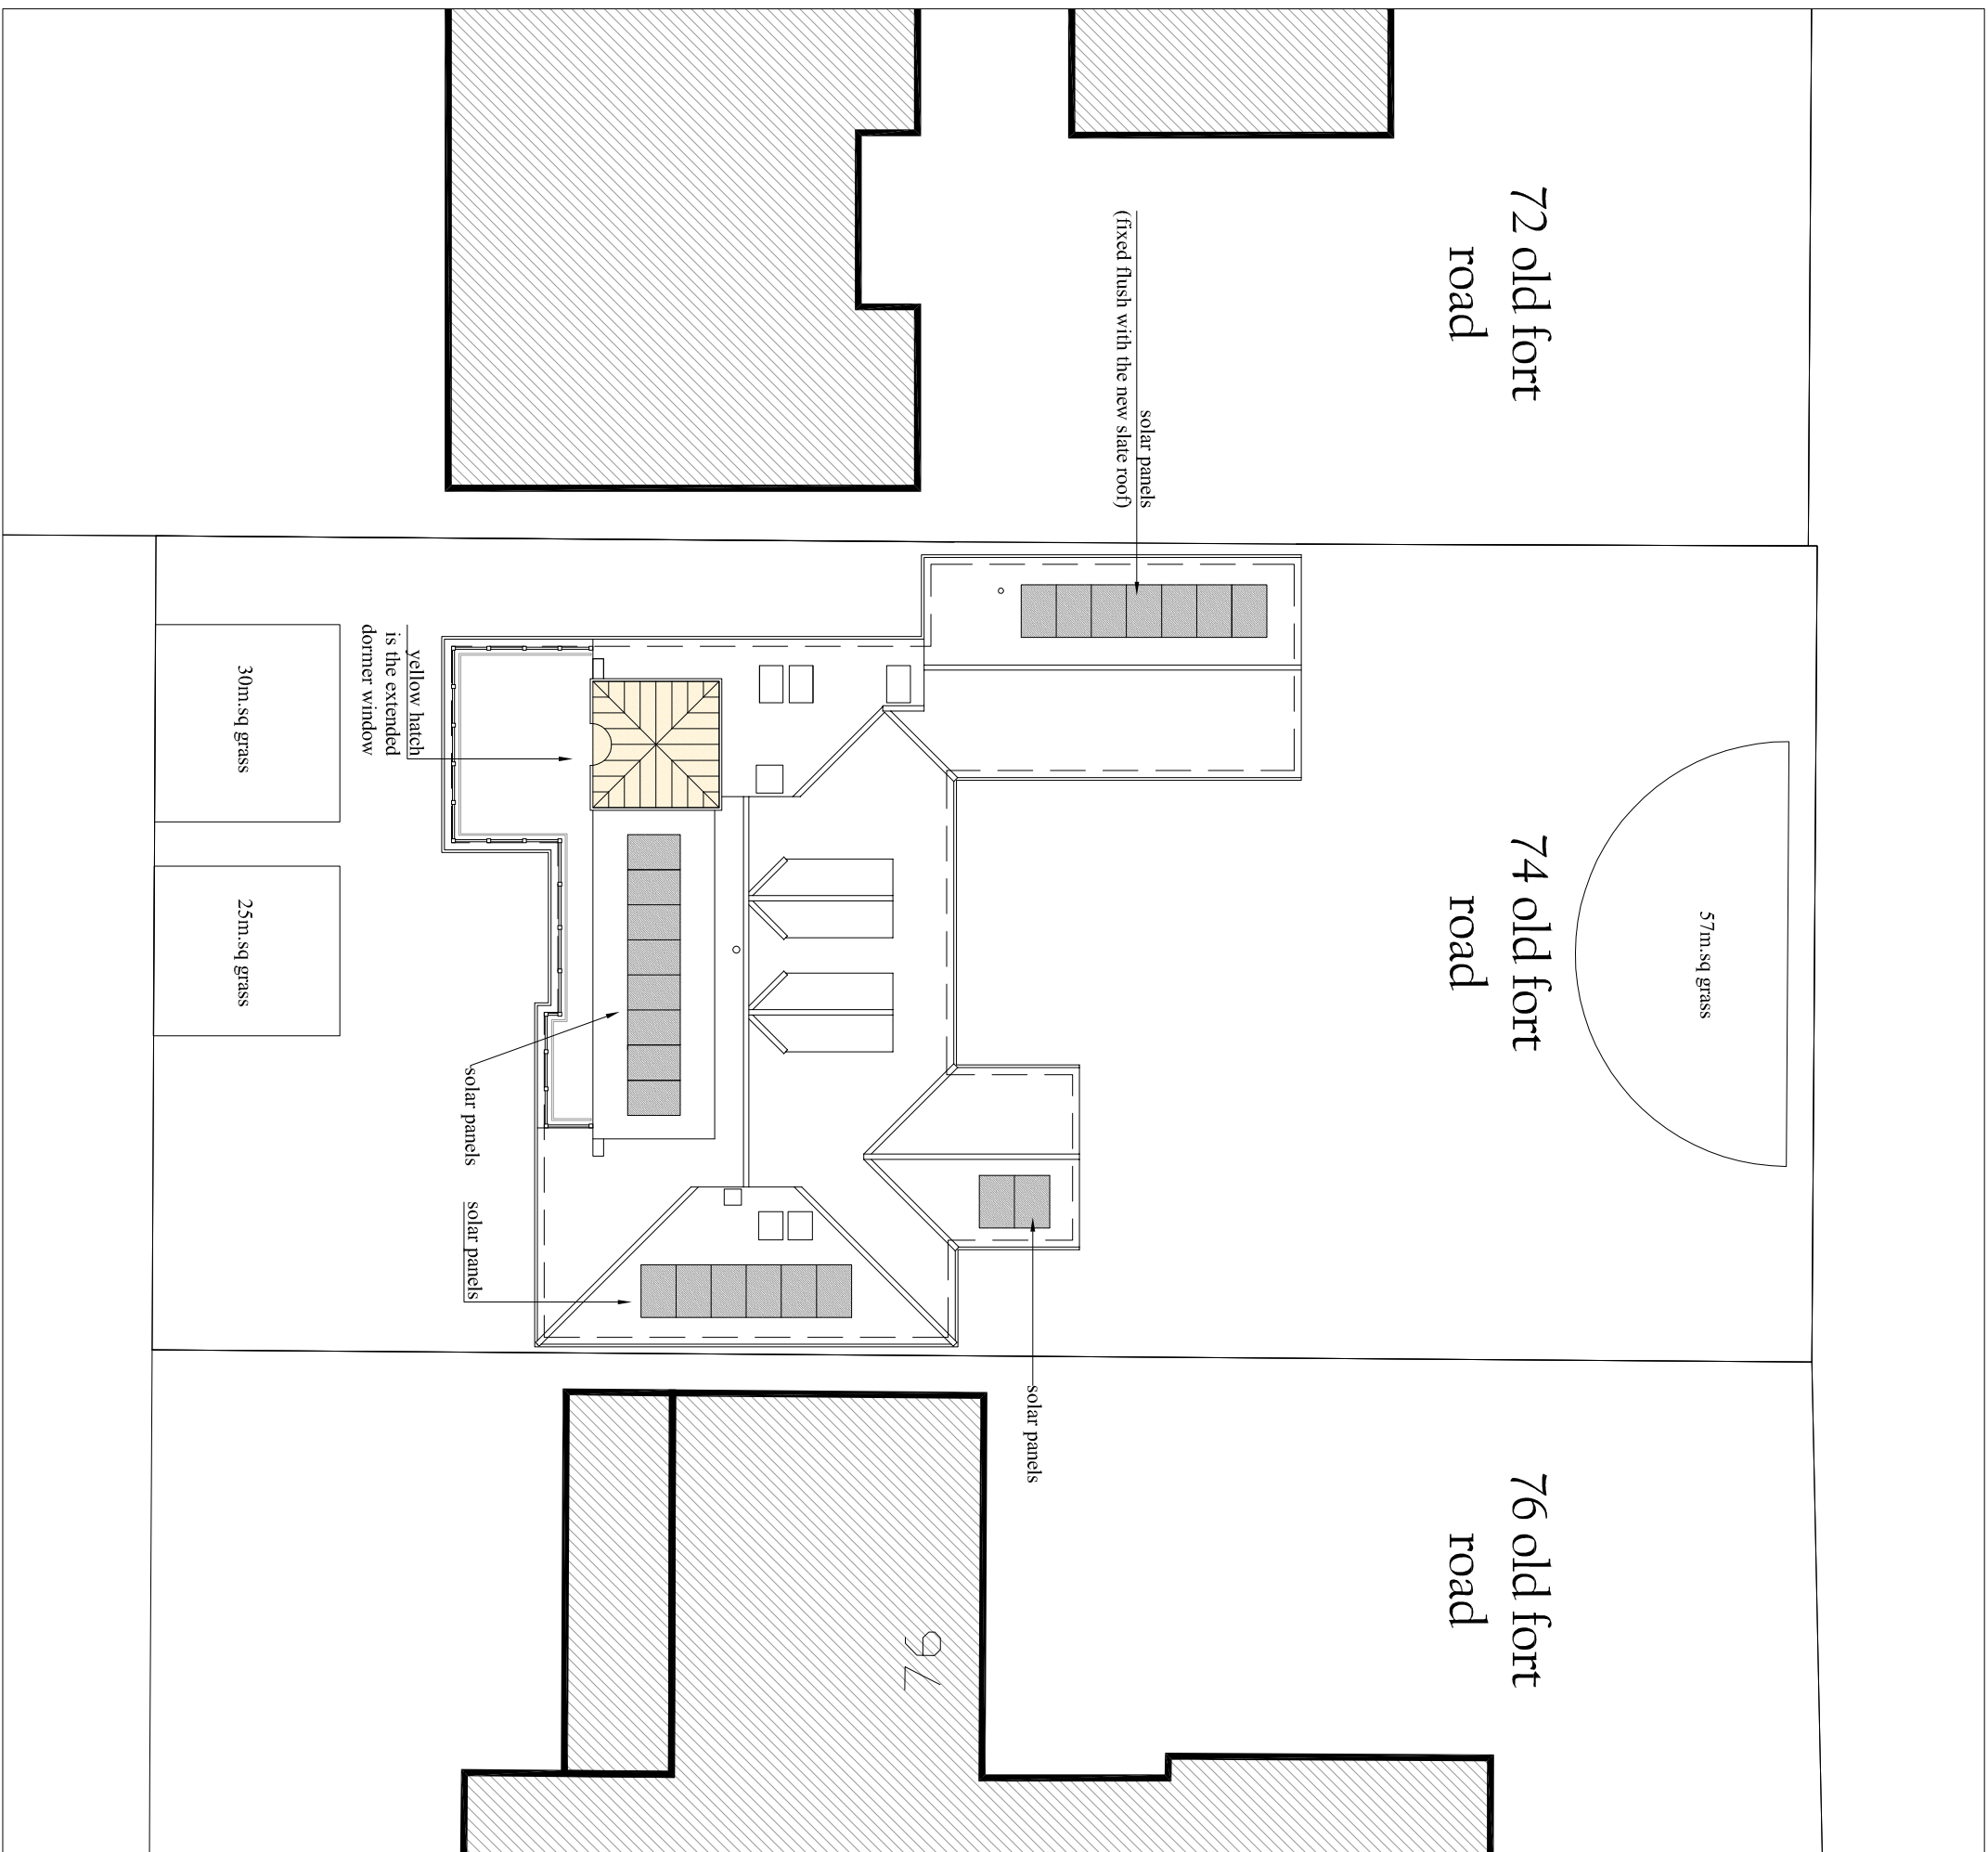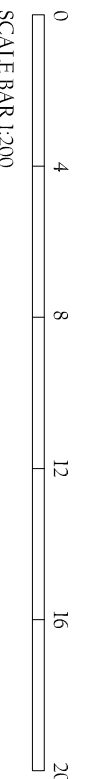

PROPOSED SITE PLAN AND ROOF PLAN 1:200

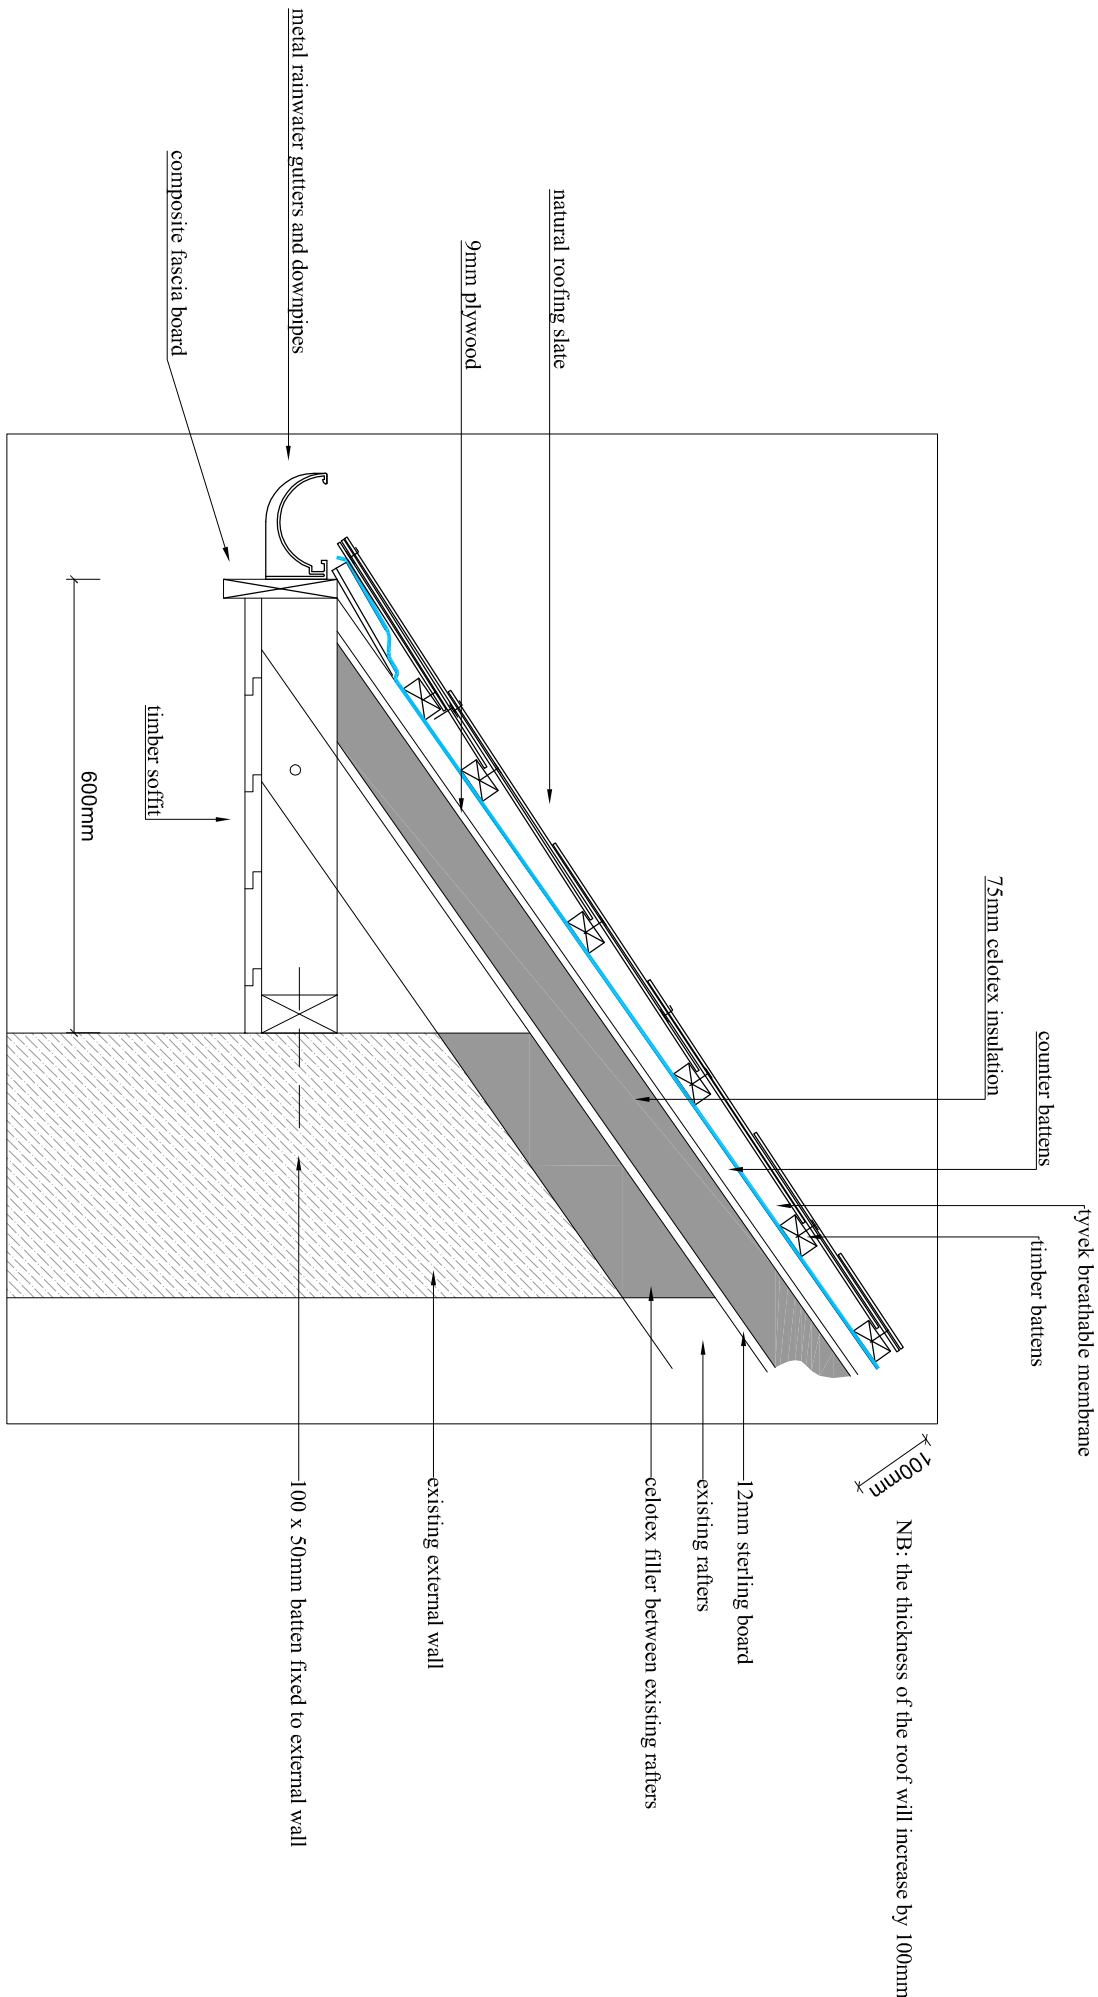

EAVES DETAIL 1:10

SCALE BAR 1:10

JAMES BRECKELL : ARCHITECT : ARB : RIBA

89 Old Fort Road, Shoreham by Sea, BN43 5HA, Tel 07733 268 297, Email: james@breckell.co.uk