




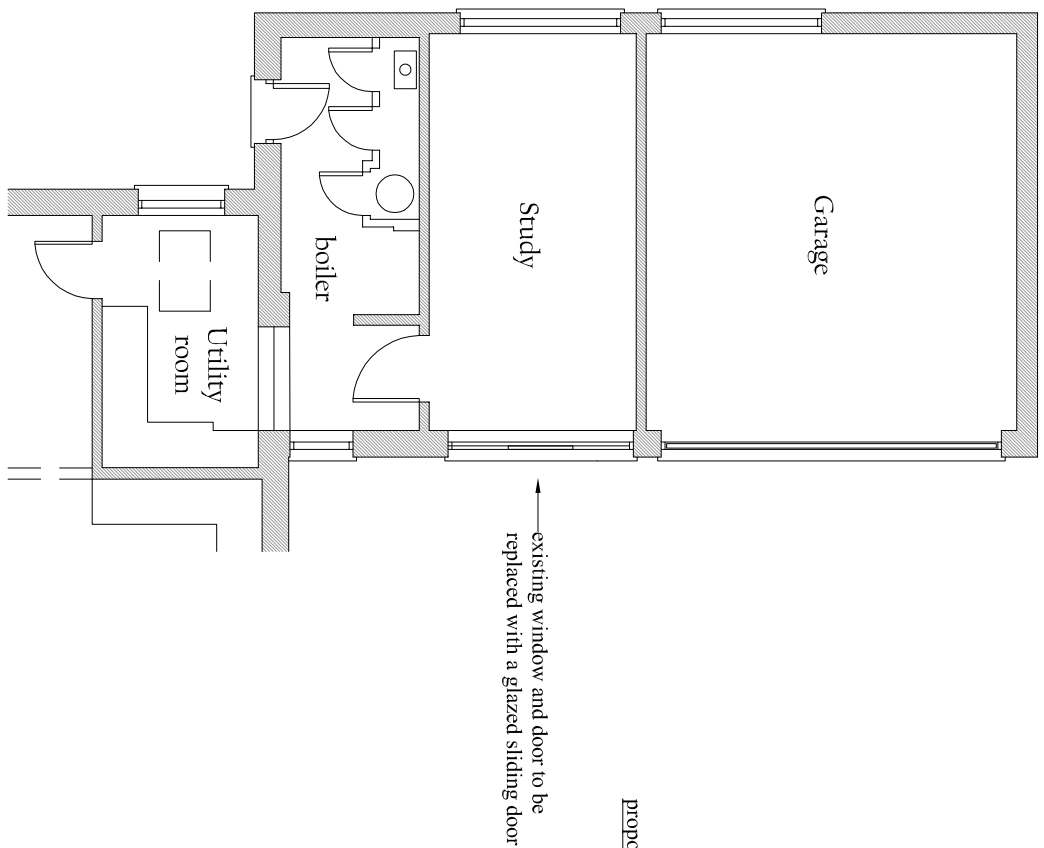


PROPOSED GROUND FLOOR ALTERATION 1:100

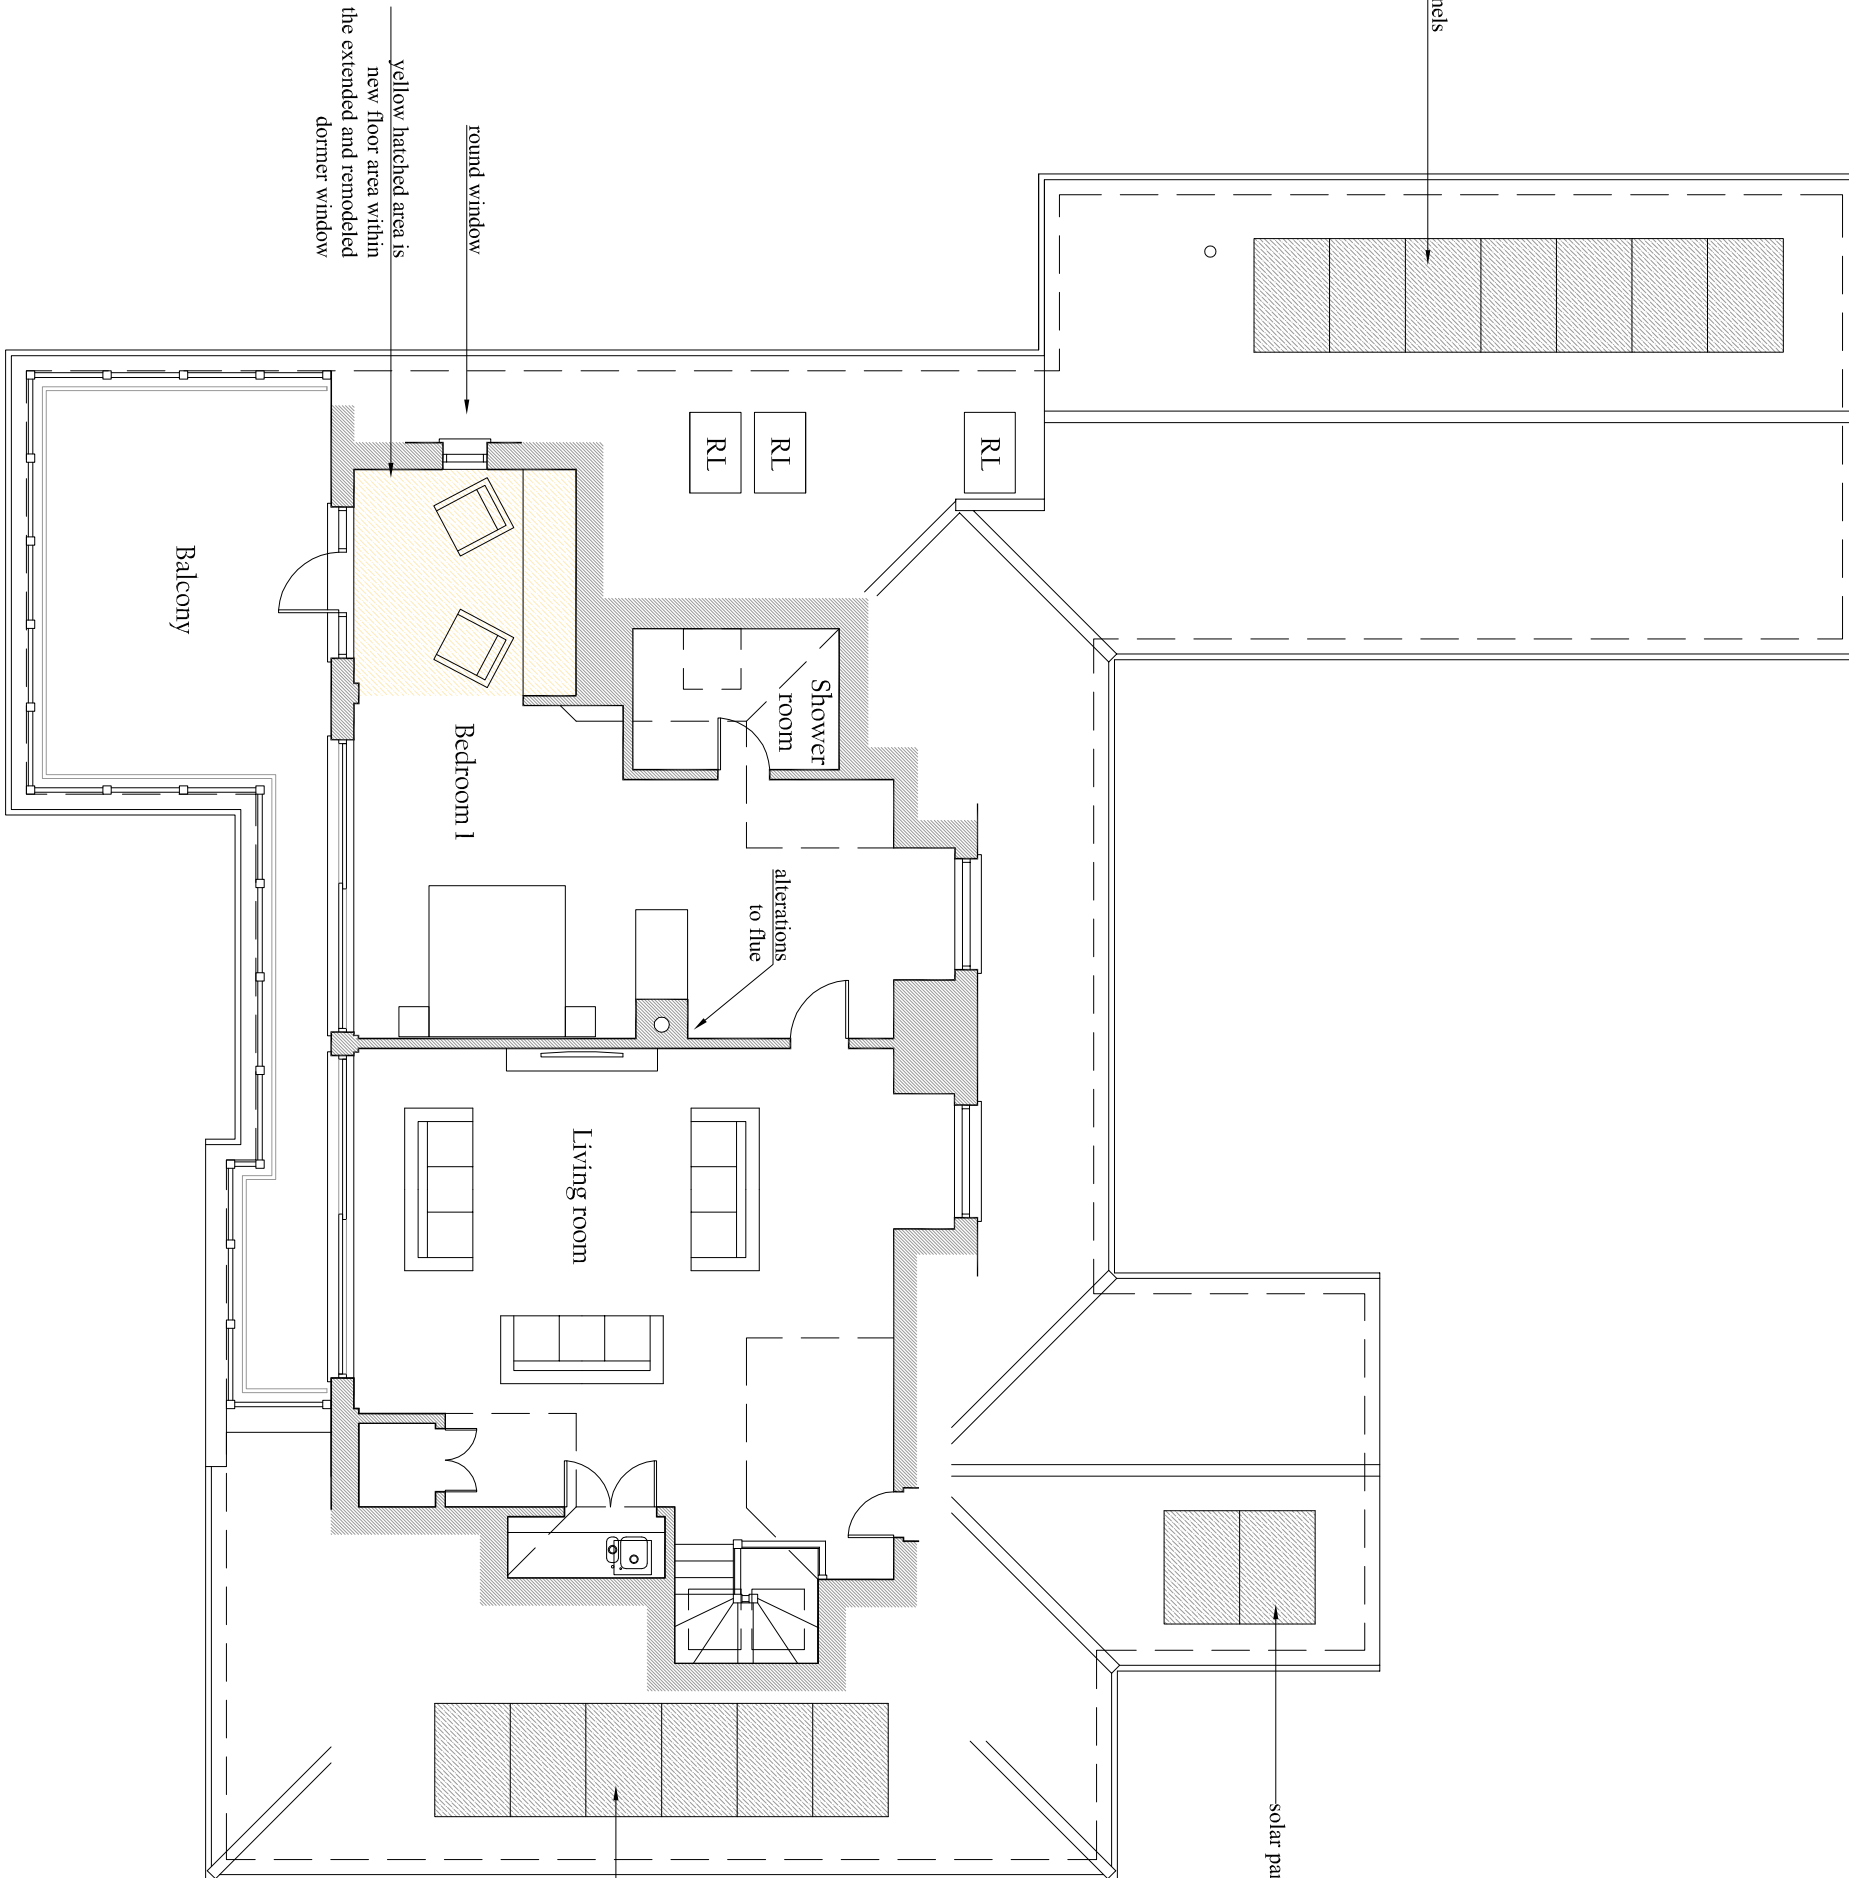


PROPOSED FIRST FLOOR PLAN 1:100

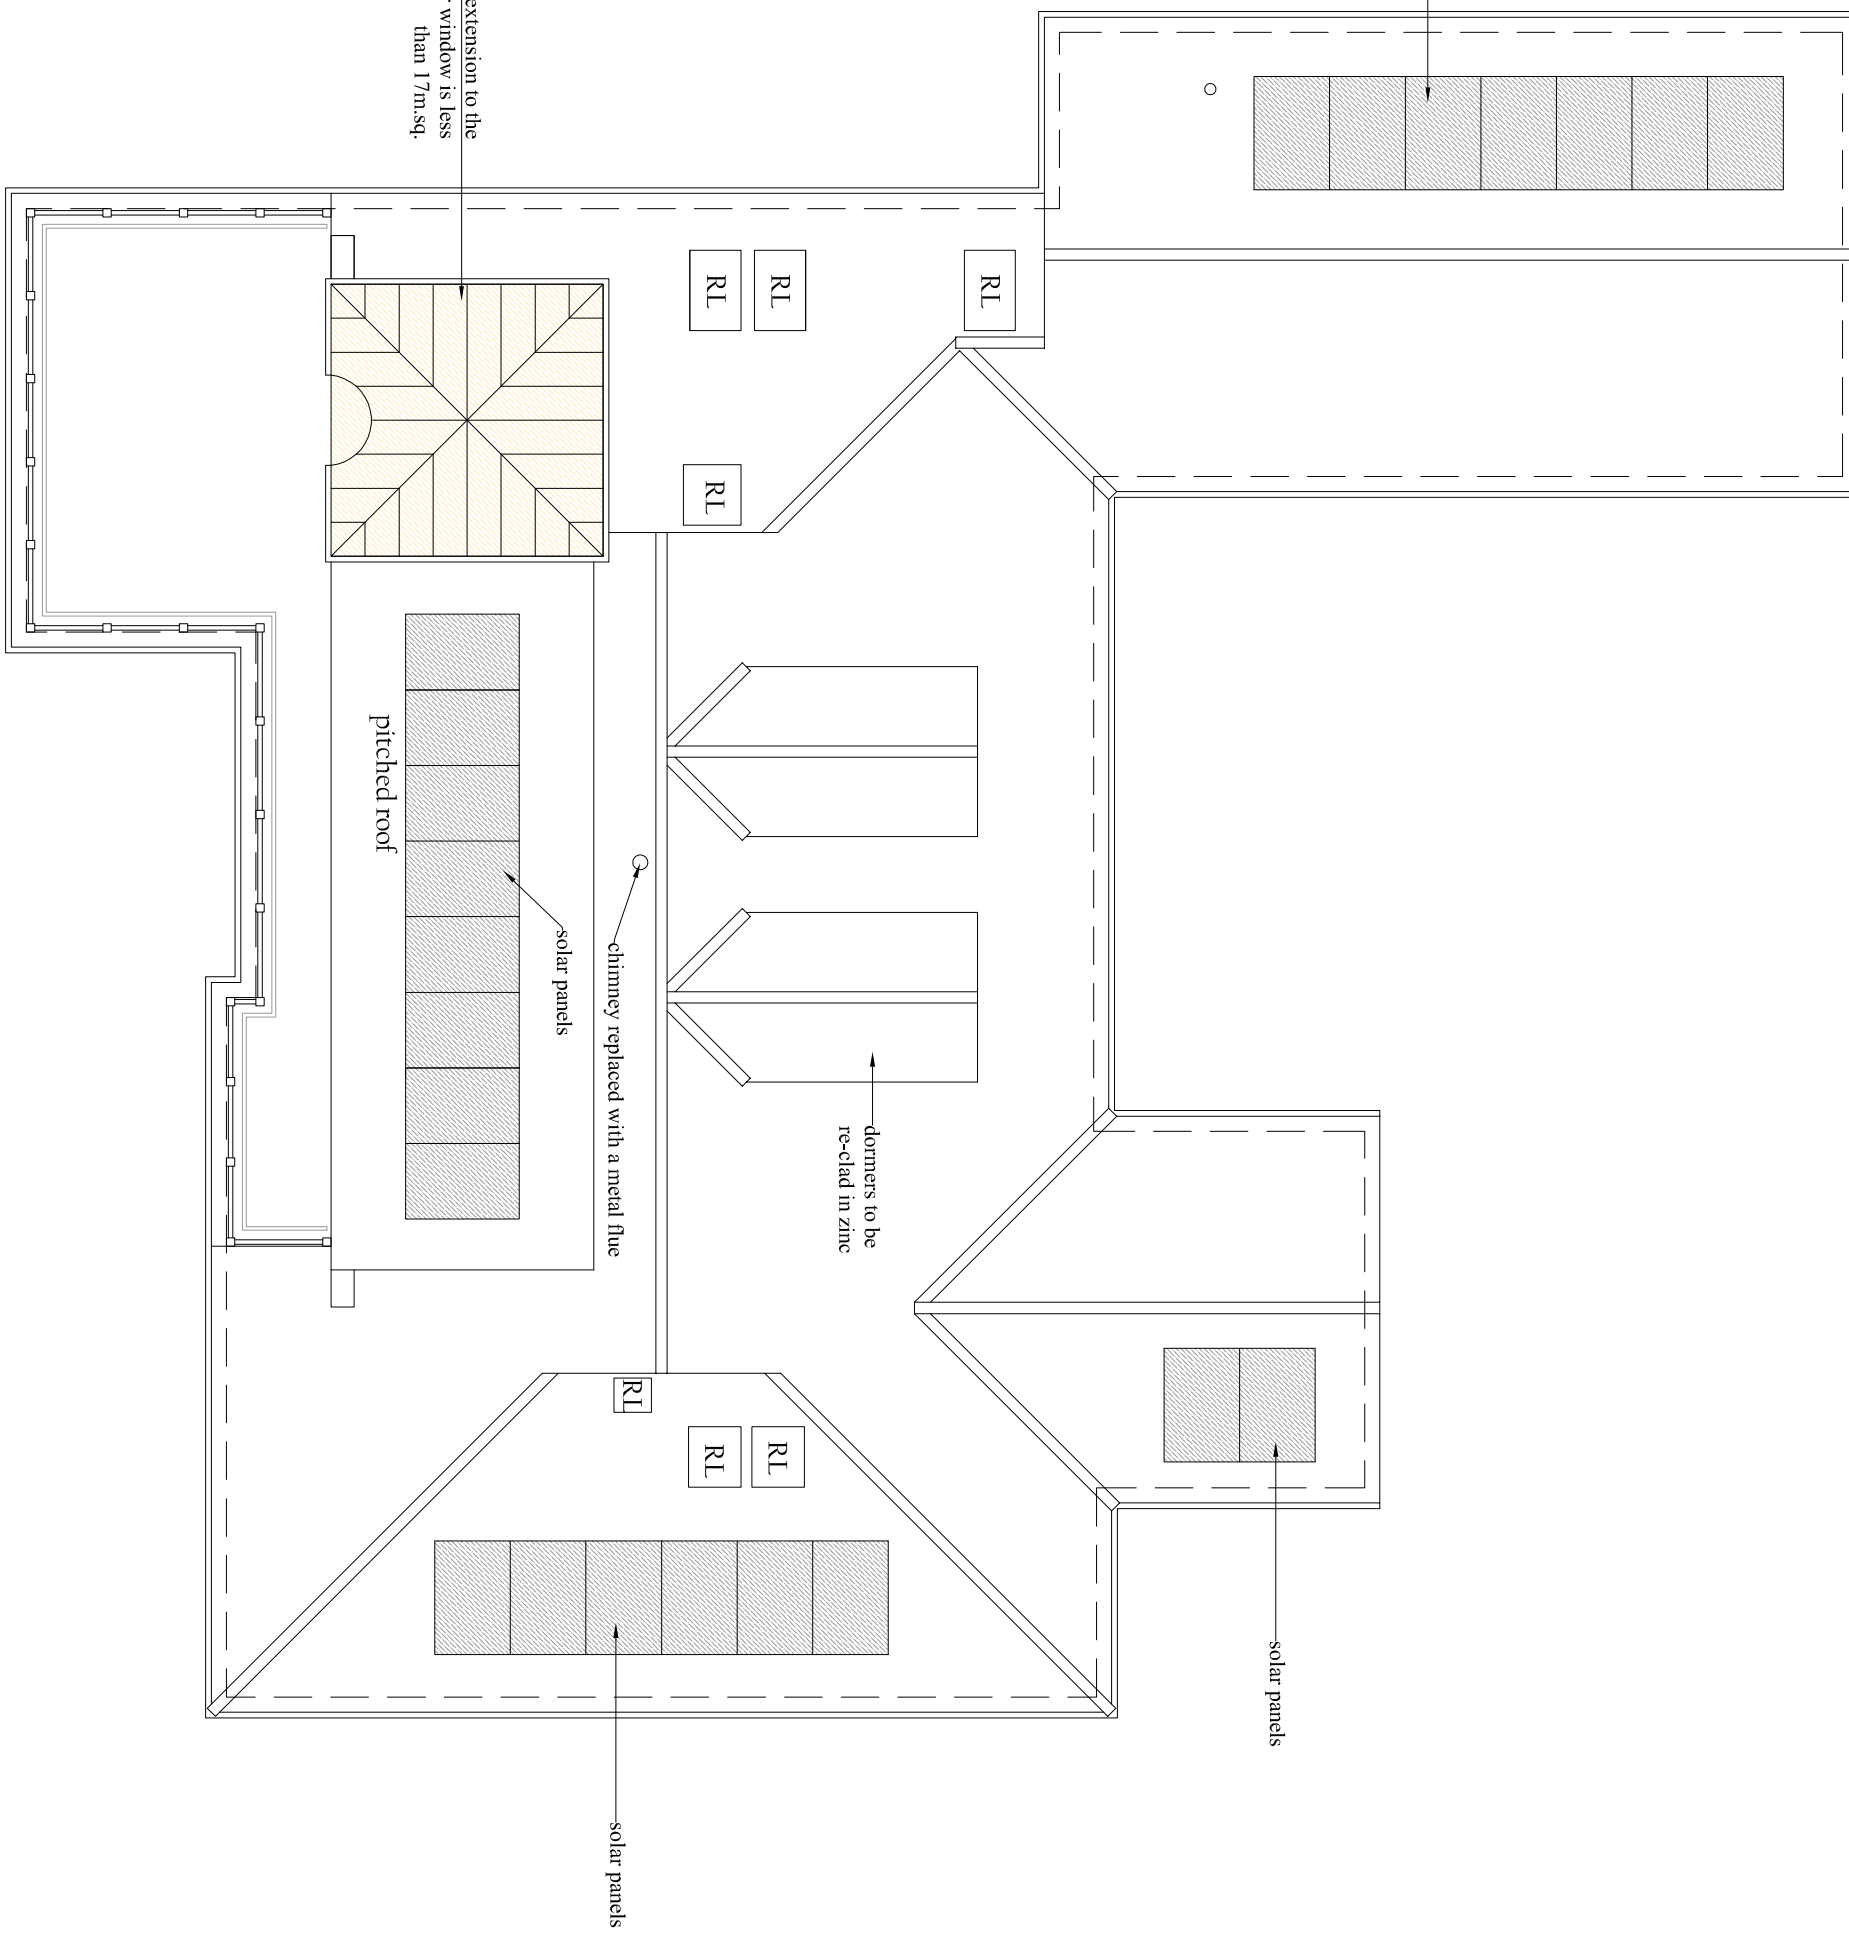


PROPOSED ROOF PLAN 1:100

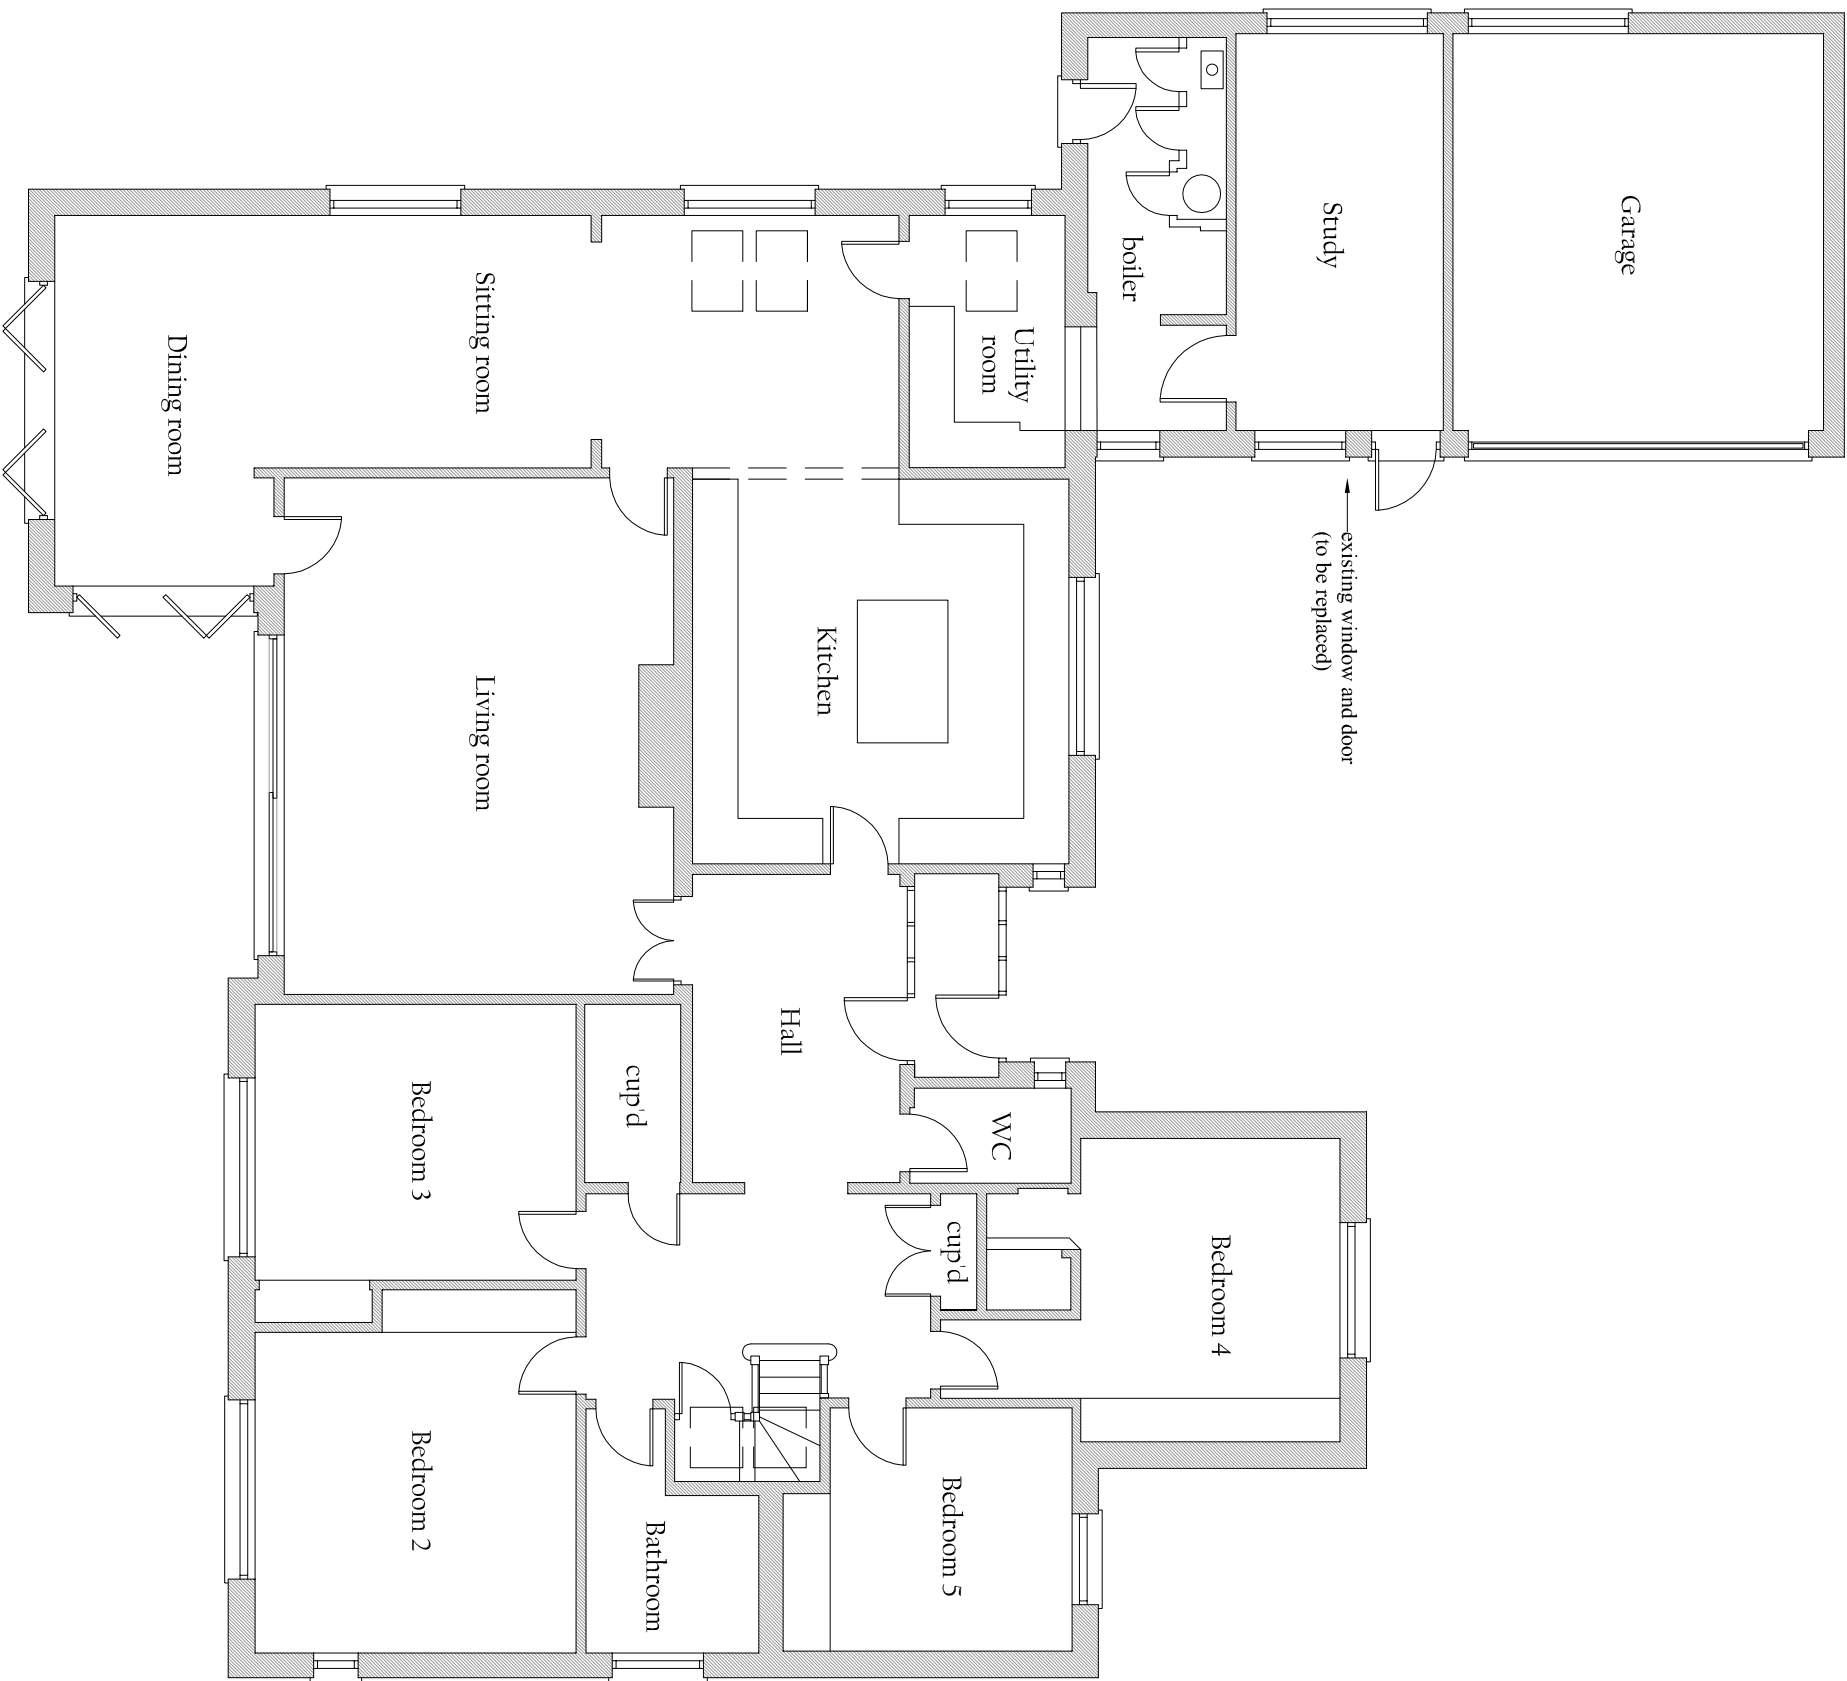

EXISTING GROUND FLOOR PLAN 1:100

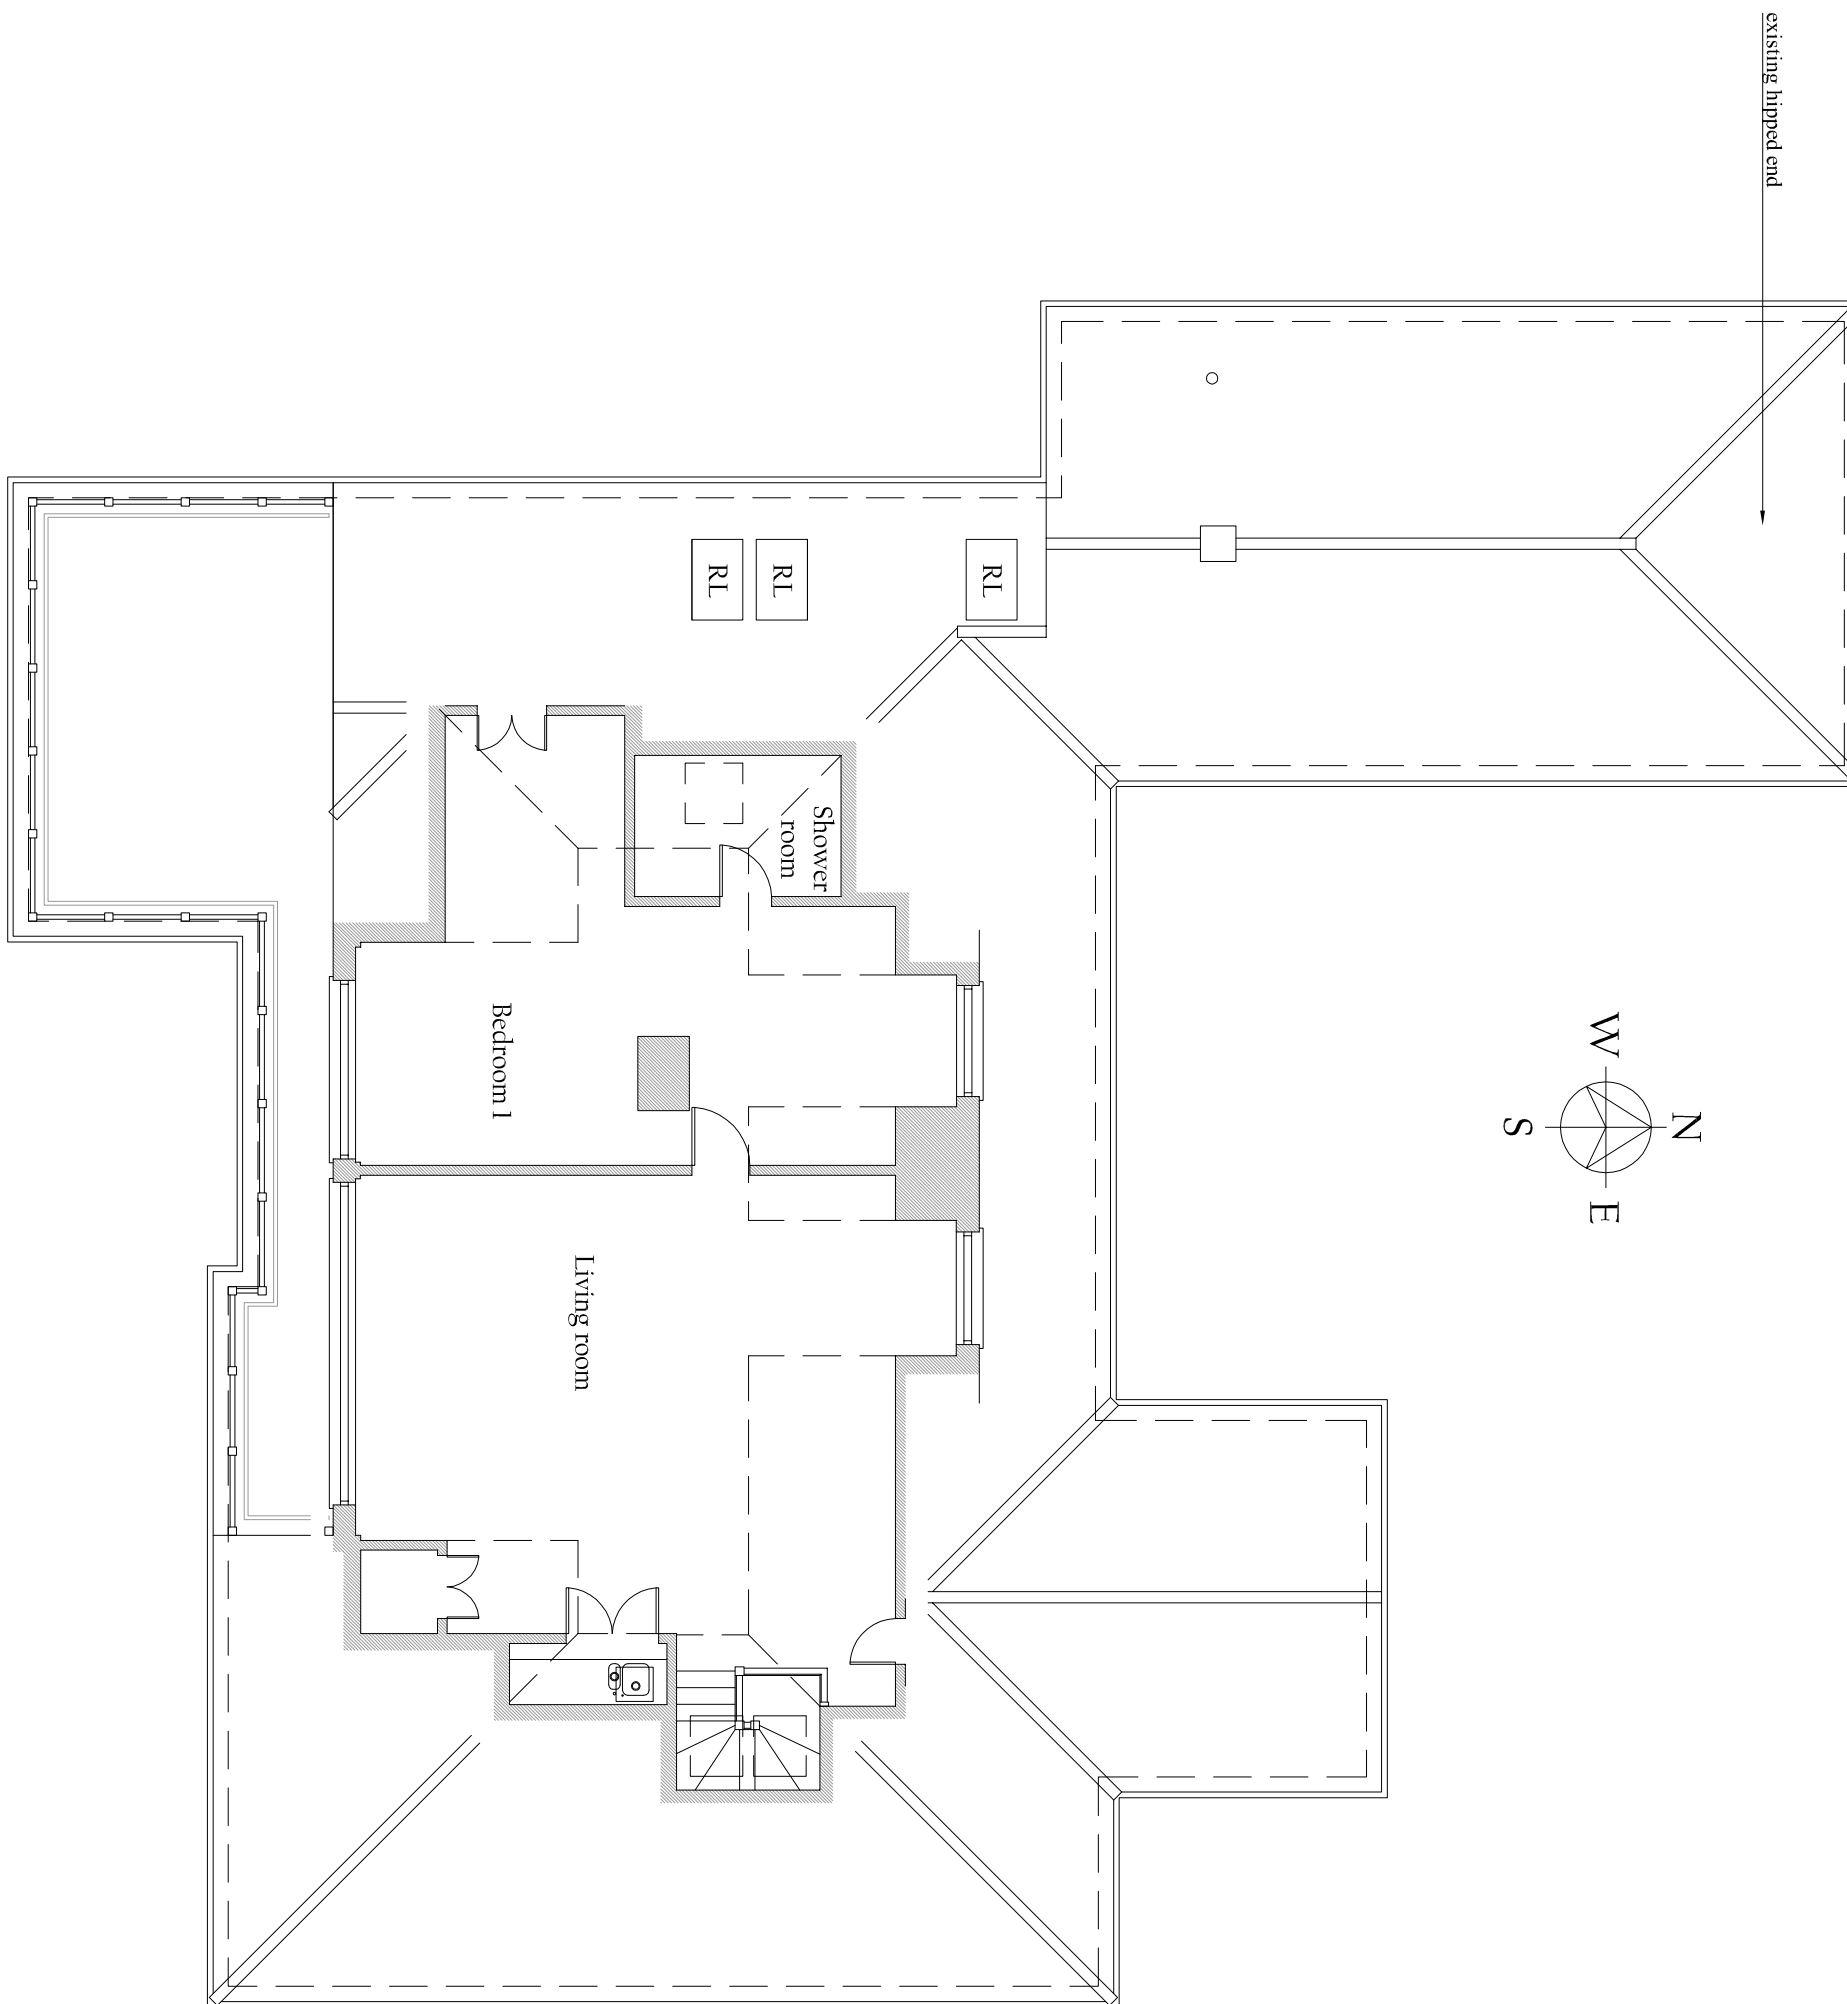

EXISTING FIRST FLOOR PLAN 1:100

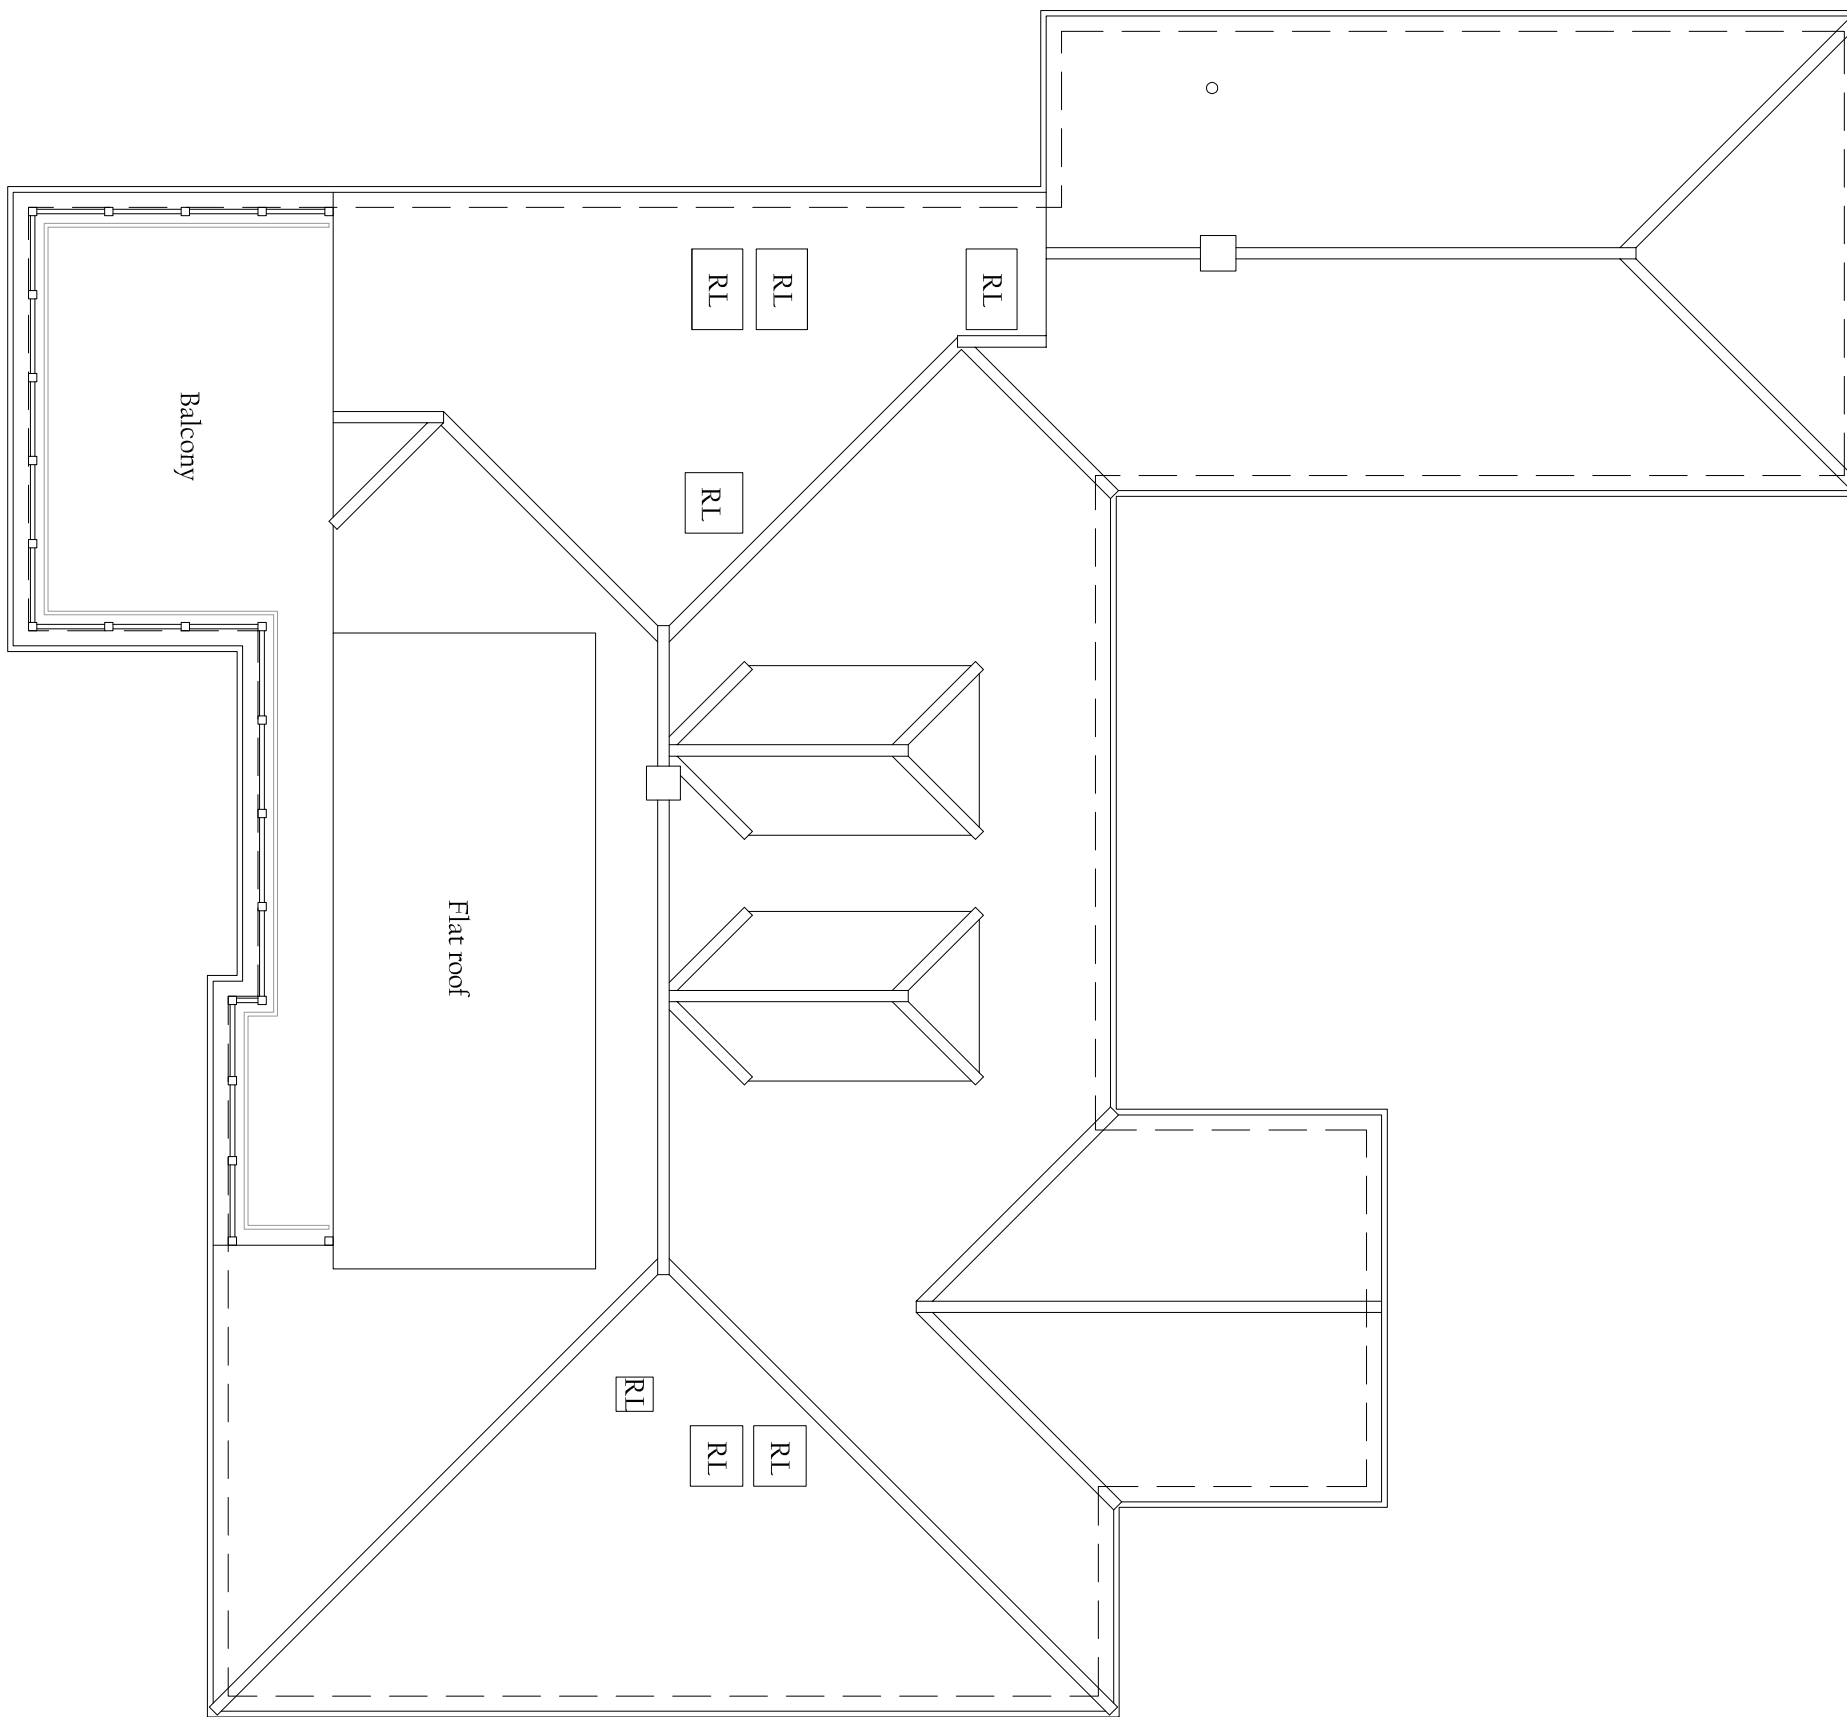

EXISTING ROOF PLAN 1:100