




Design development of Approved application AWDM/0189/29 to include a turret to the rear elevation and remodeled front facing dormer windows.

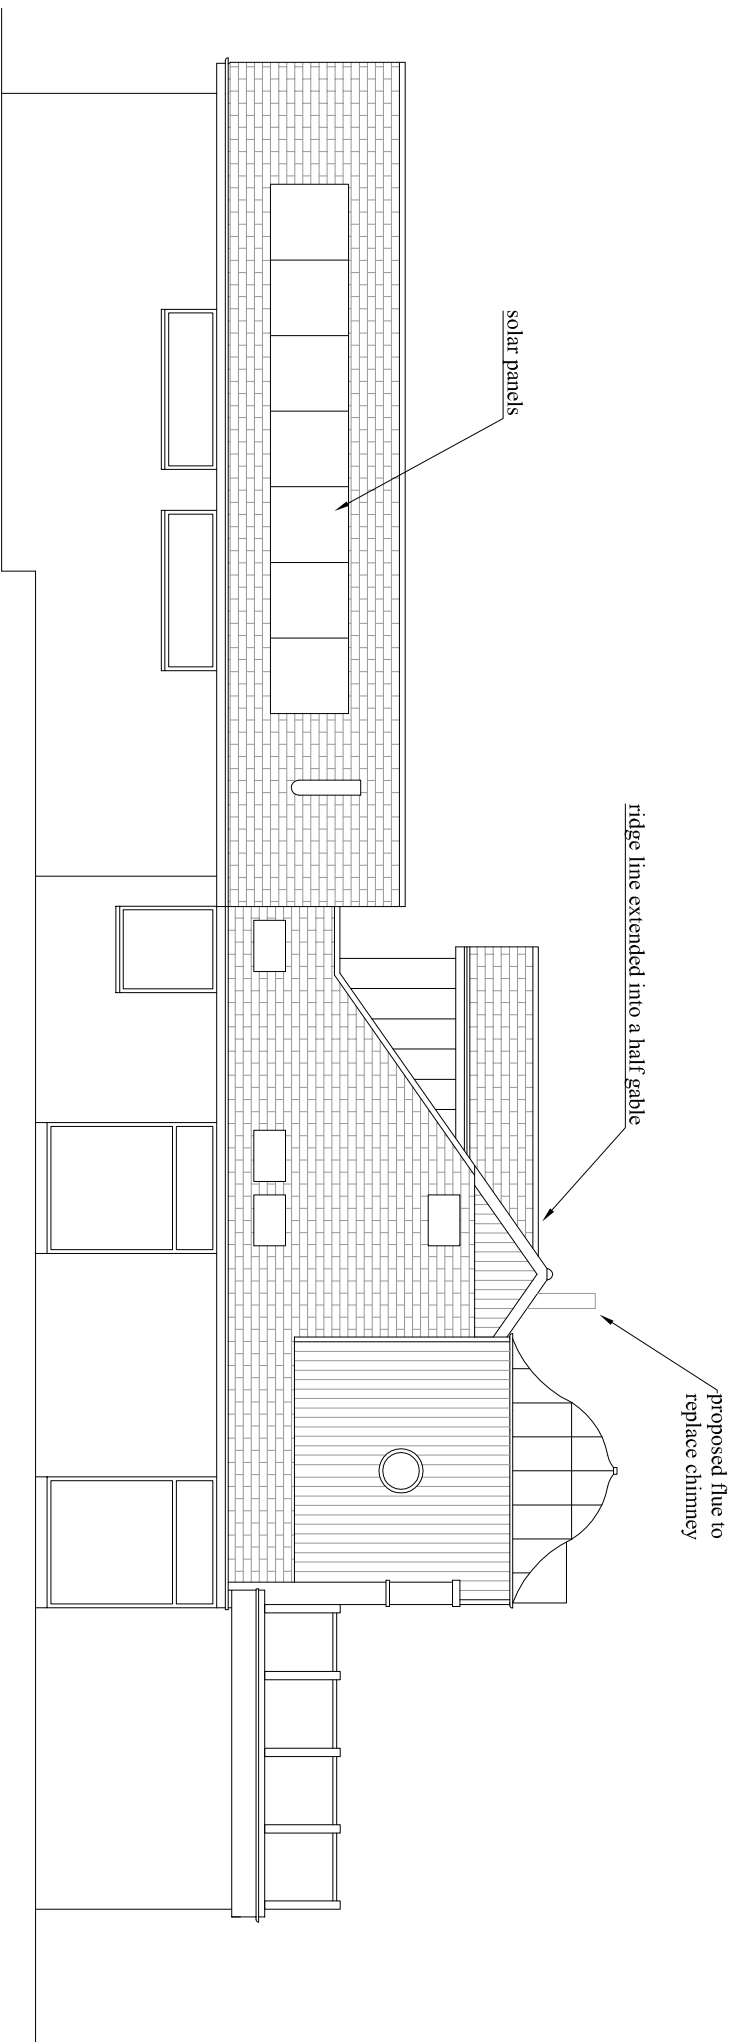


PROPOSED SIDE ELEVATION (FACING WEST) 1:100

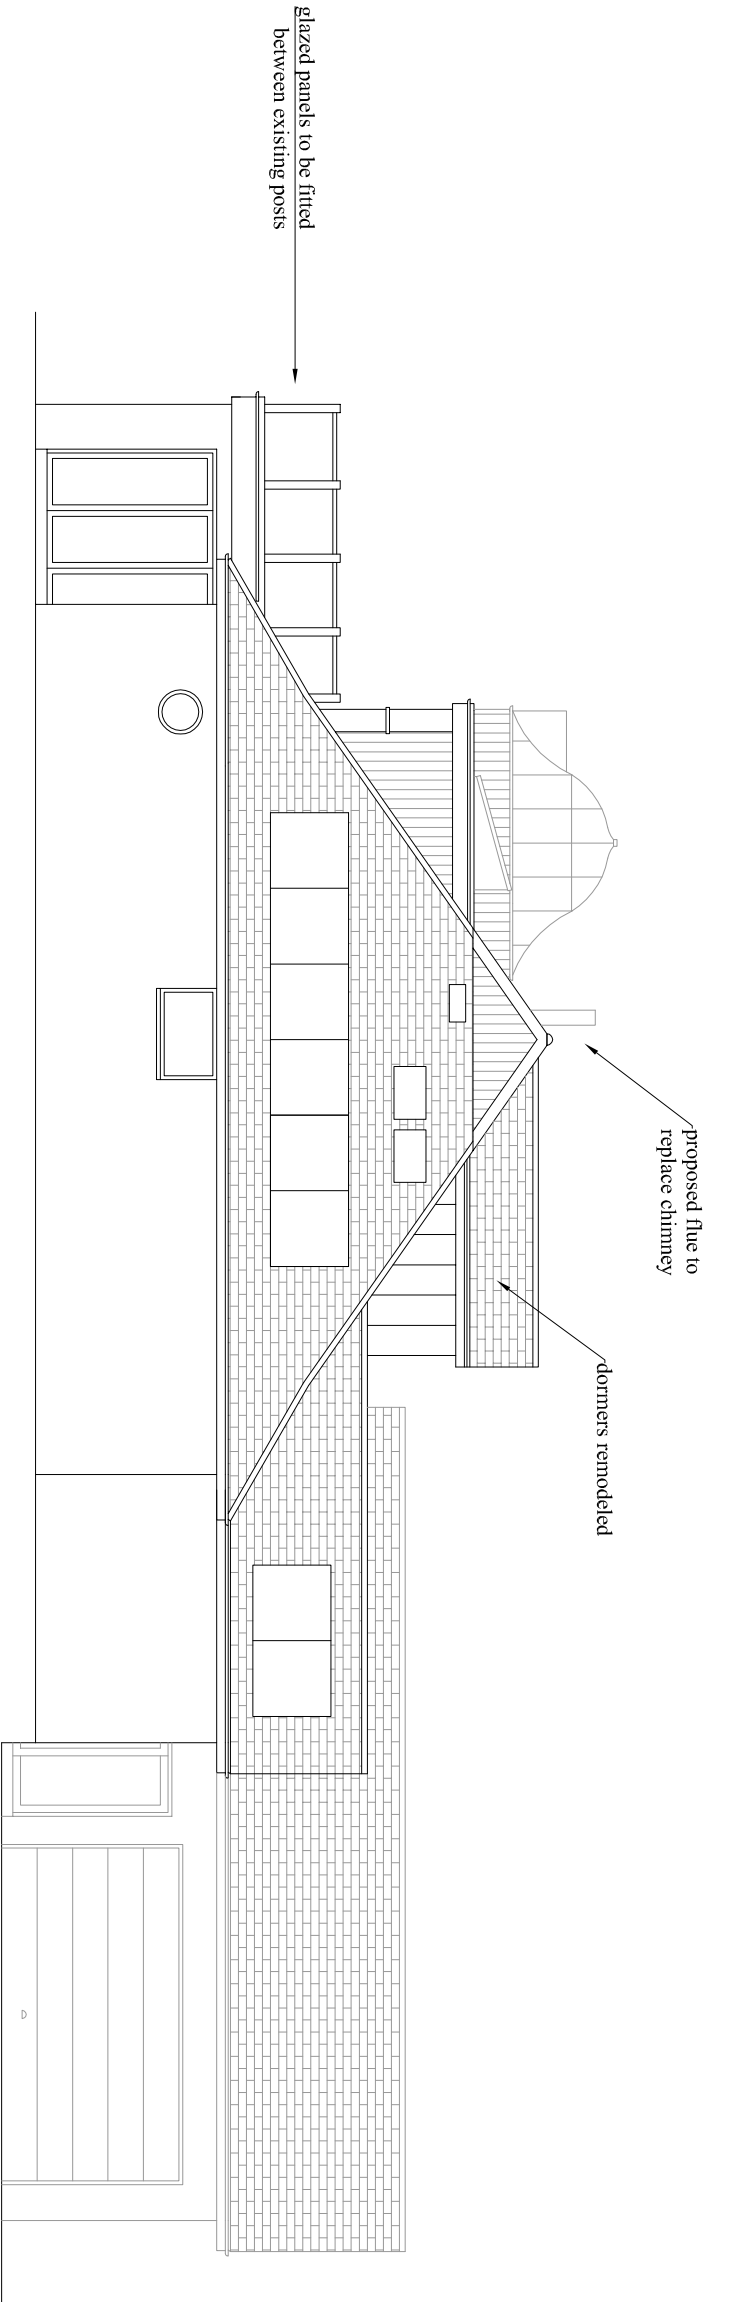


PROPOSED SIDE ELEVATION (FACING EAST) 1:100

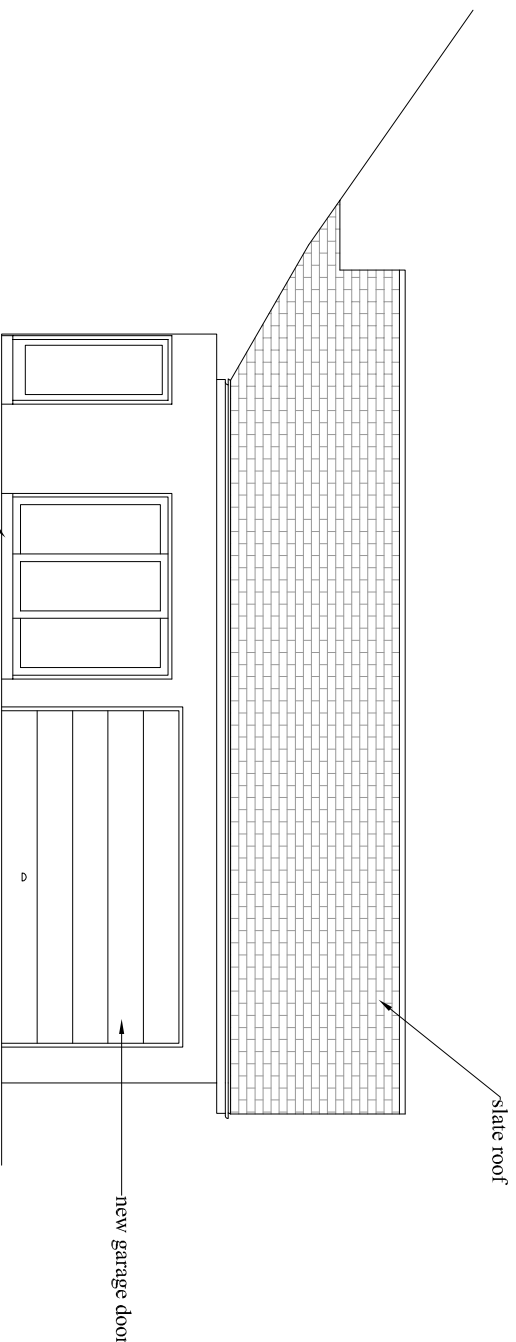


PROPOSED SIDE ELEVATION (FACING EAST)  
- FULL ELEVATION 1:100

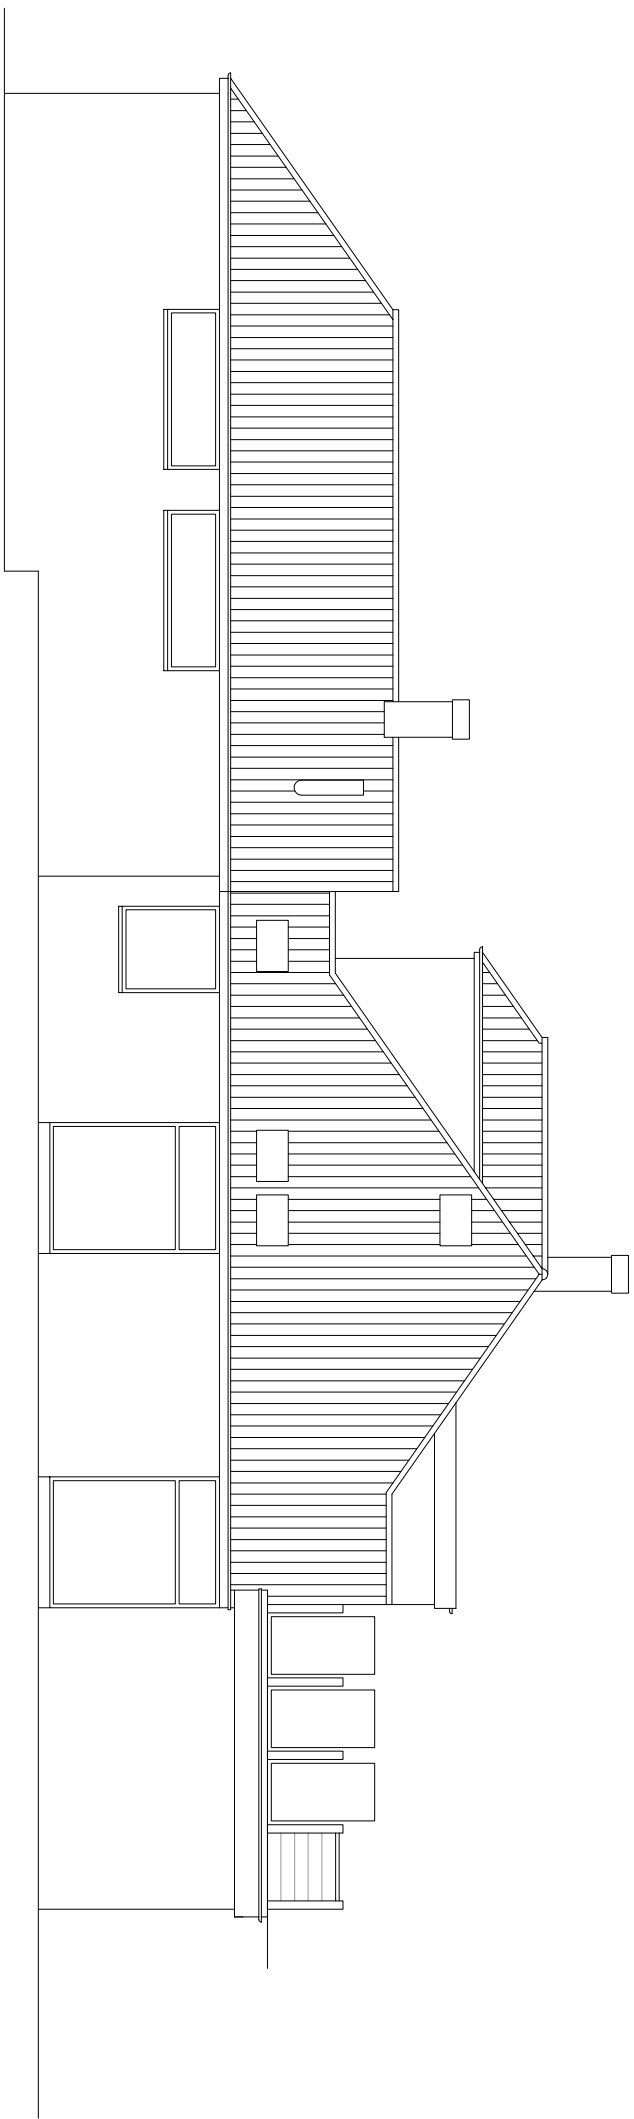


EXISTING SIDE ELEVATION (FACING WEST) 1:100

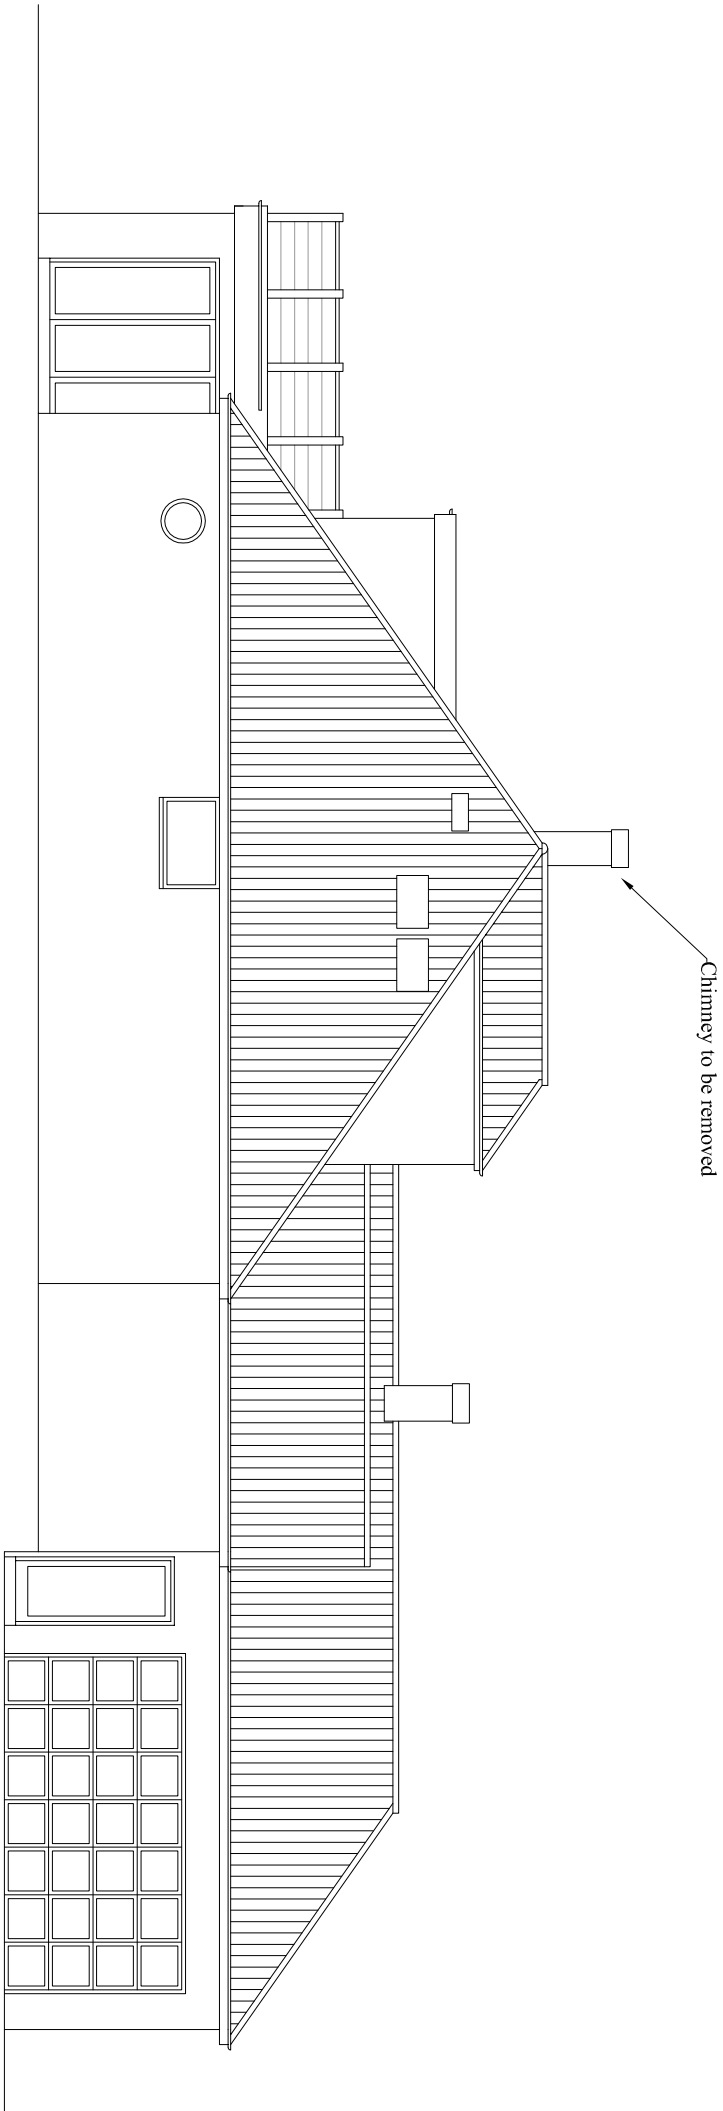


EXISTING SIDE ELEVATION (FACING EAST) 1:100

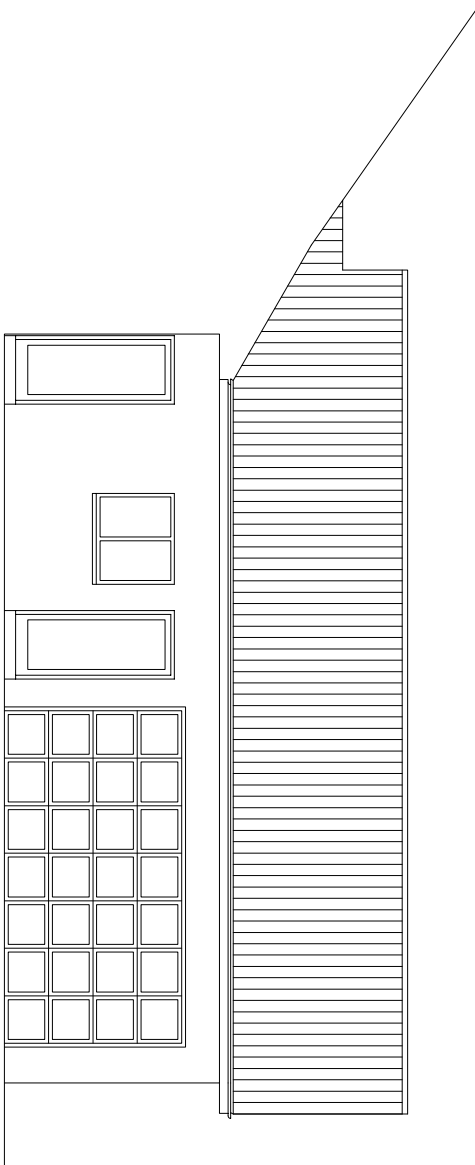


EXISTING SIDE ELEVATION (FACING EAST)  
- FULL ELEVATION 1:100

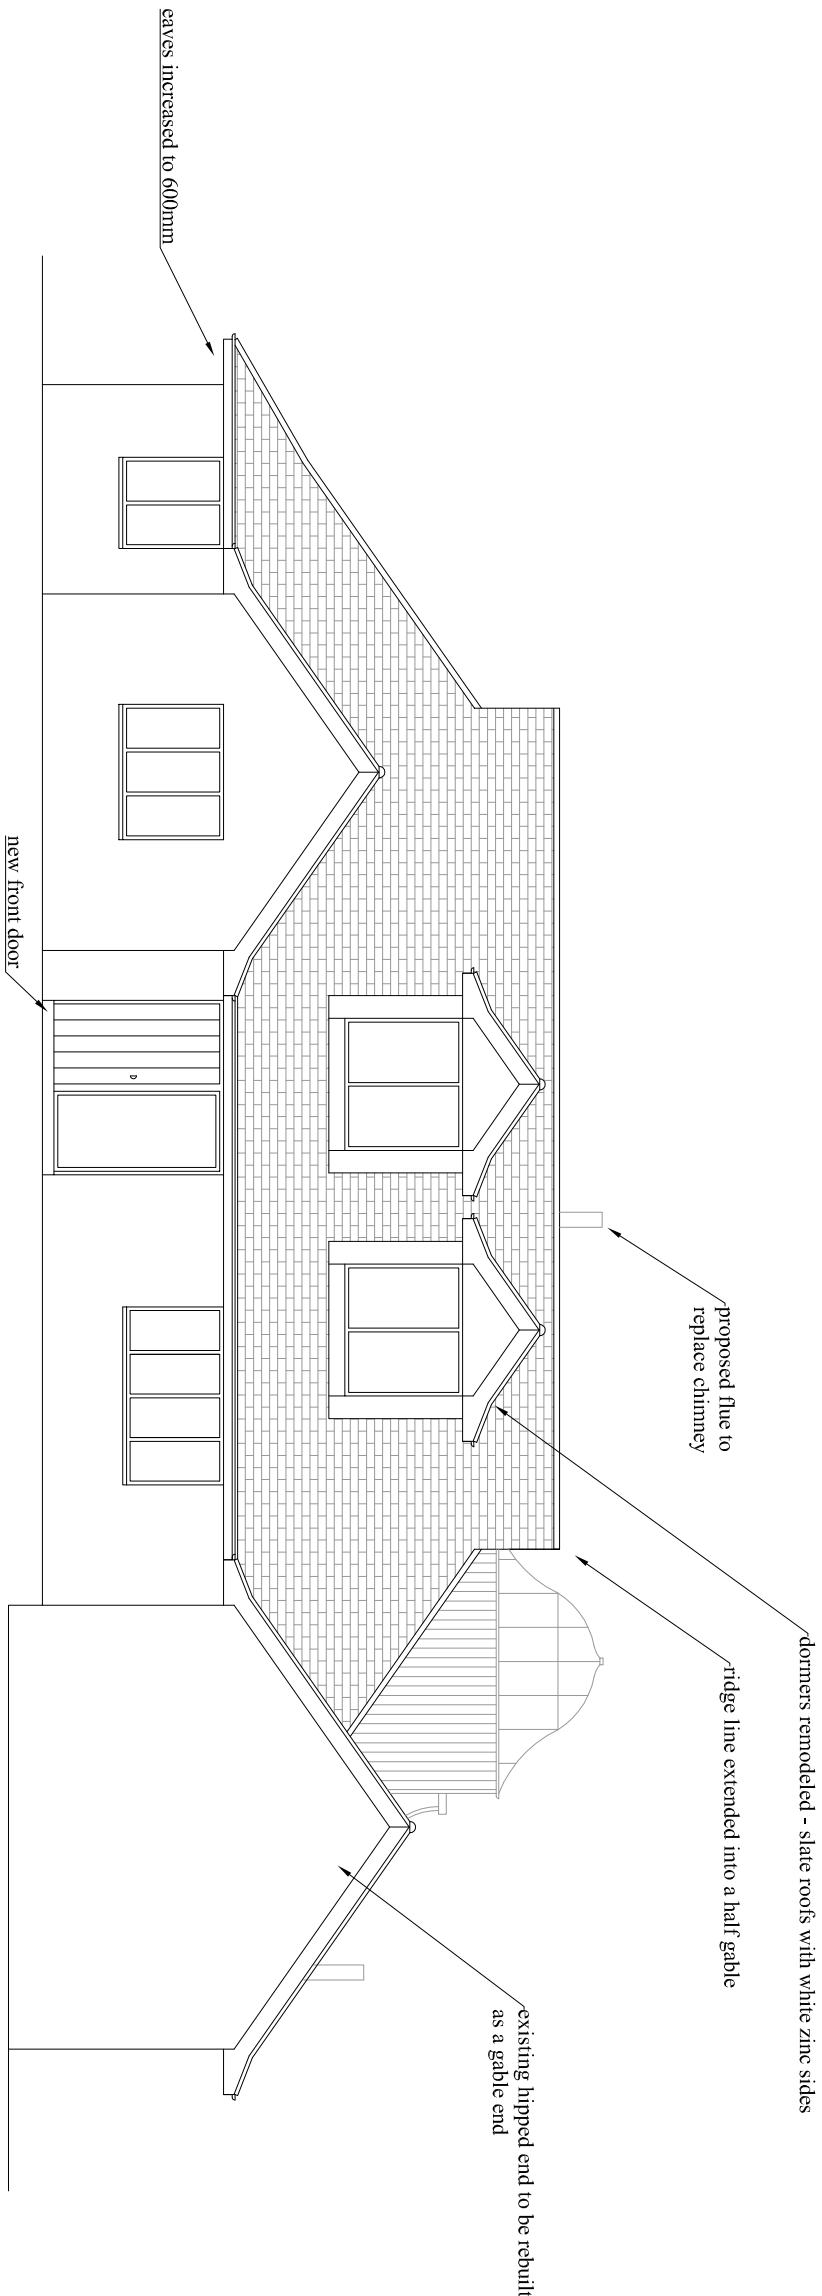


PROPOSED FRONT ELEVATION (FACING NORTH) 1:100

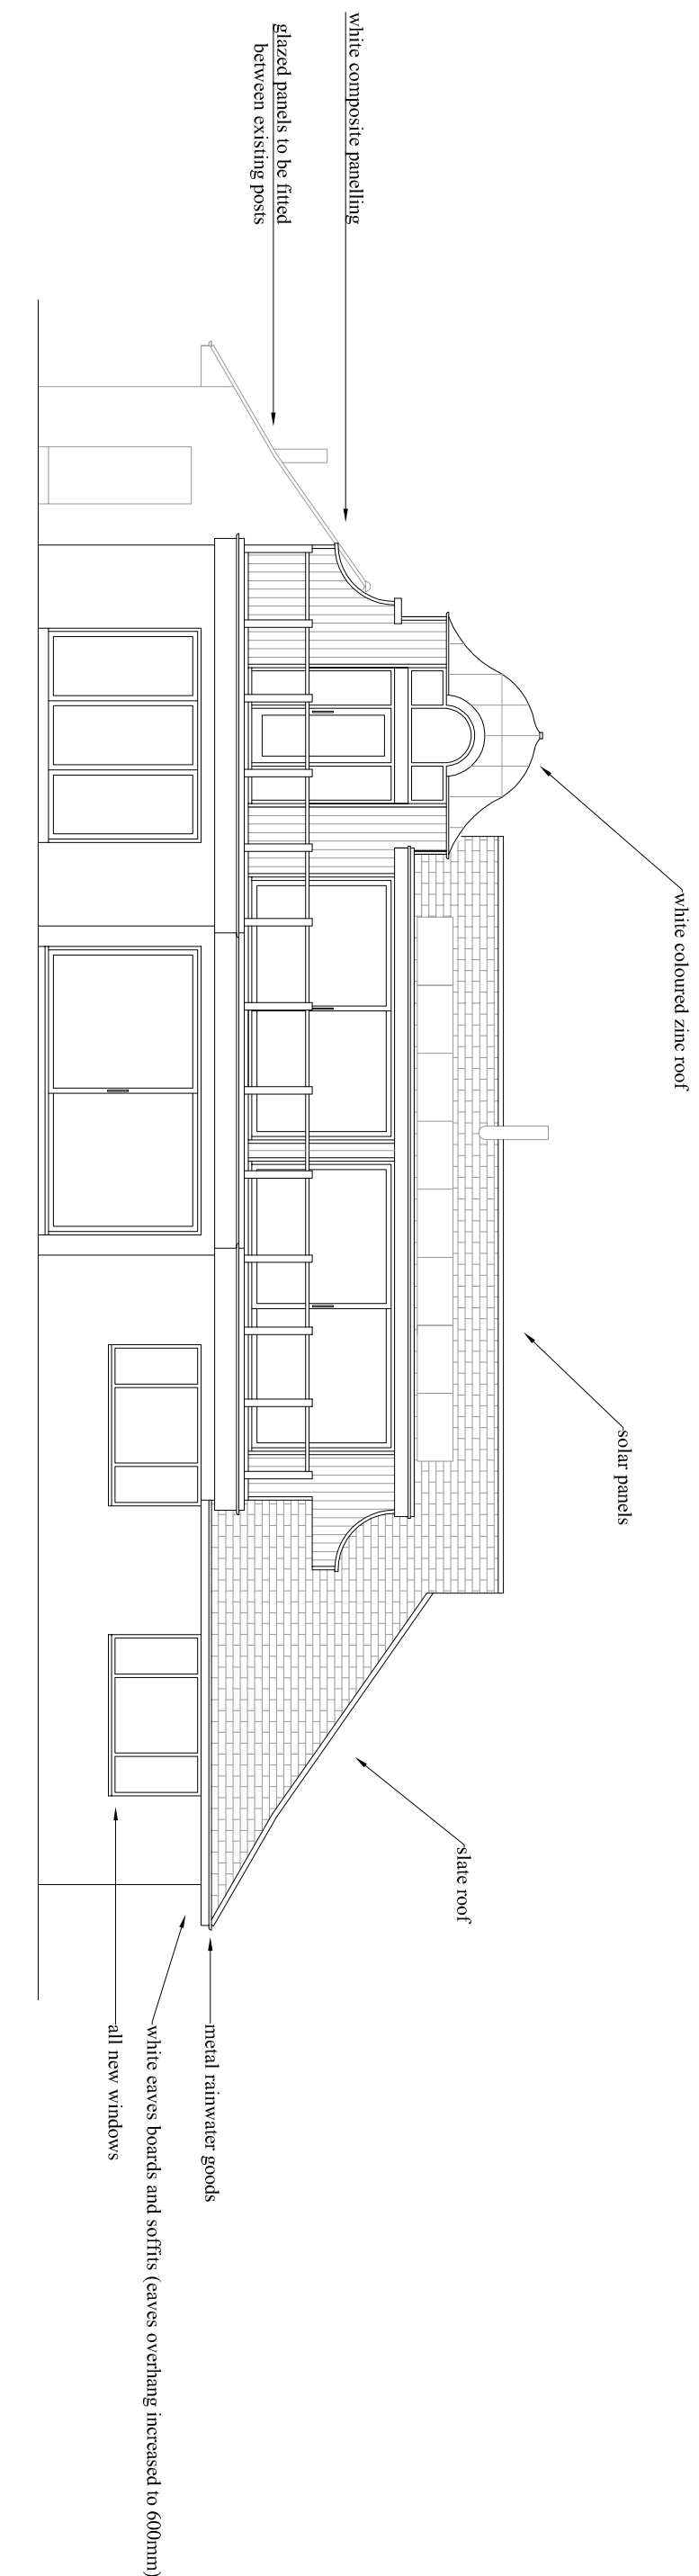

PROPOSED REAR ELEVATION (FACING SOUTH) 1:100

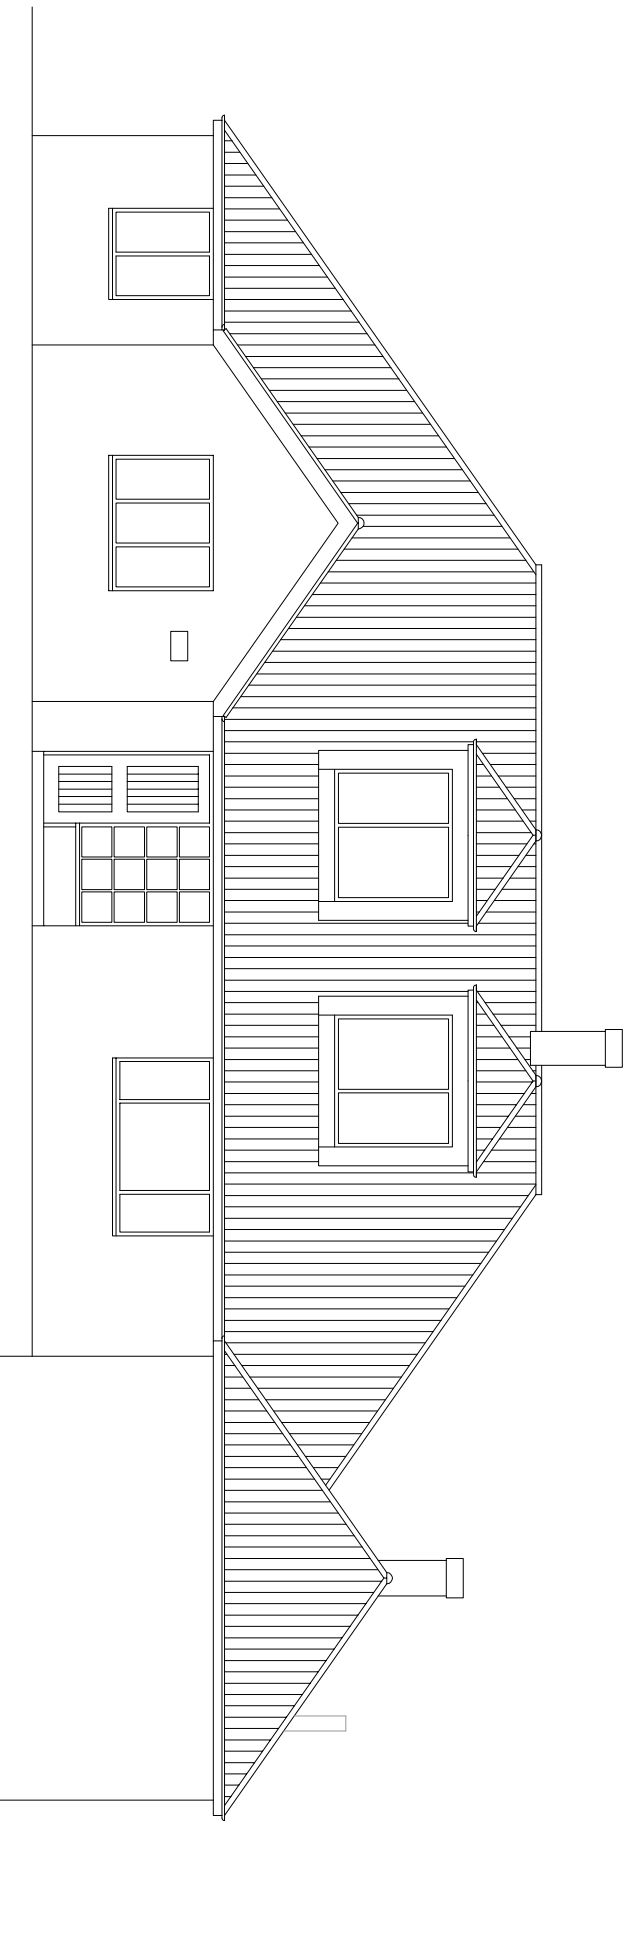

EXISTING FRONT ELEVATION (FACING NORTH) 1:100

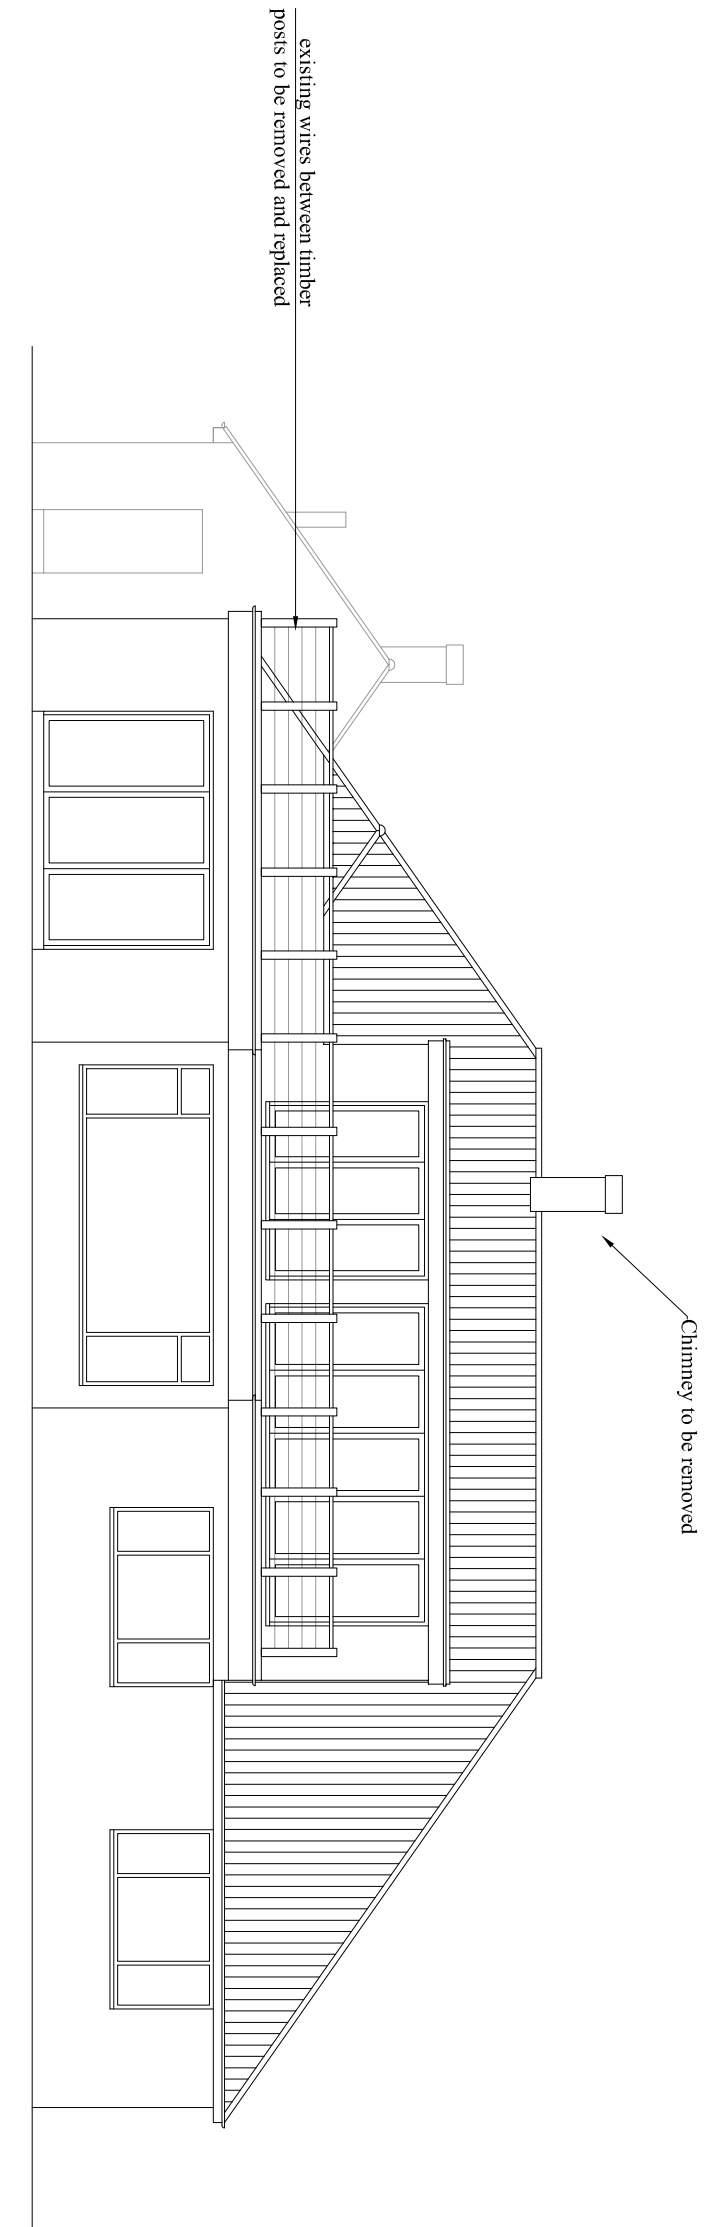

EXISTING REAR ELEVATION (FACING SOUTH) 1:100