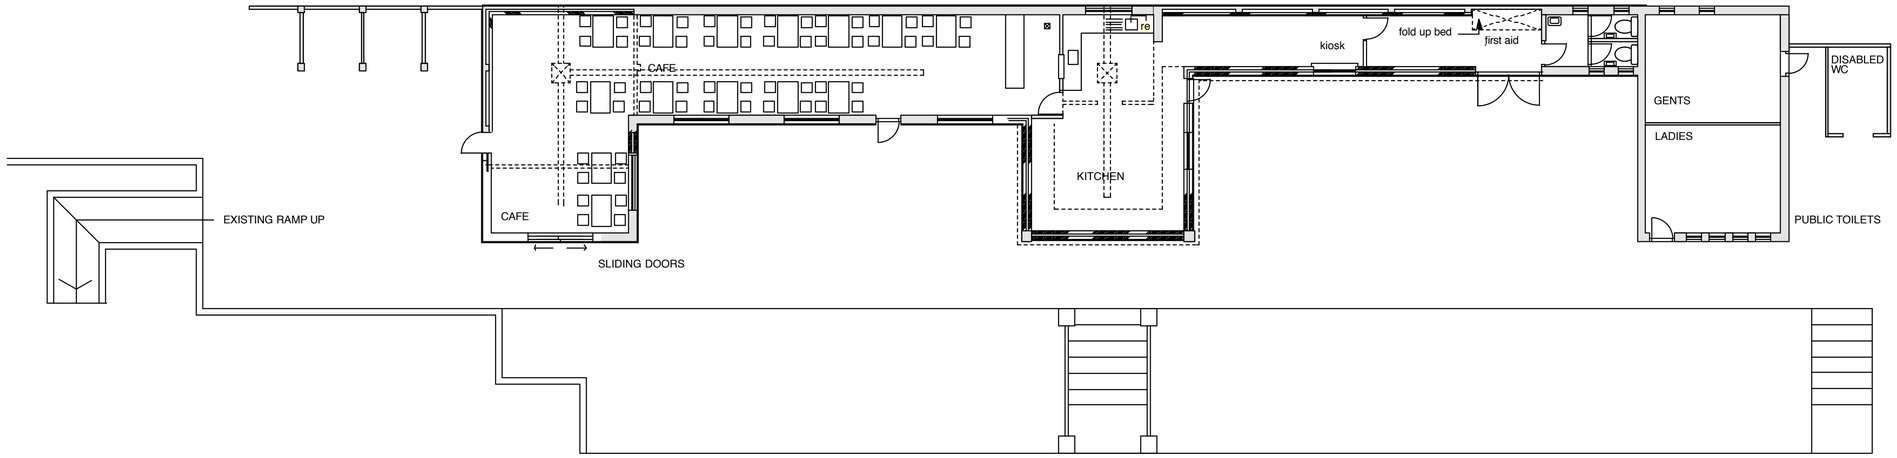

existing ground floor plan

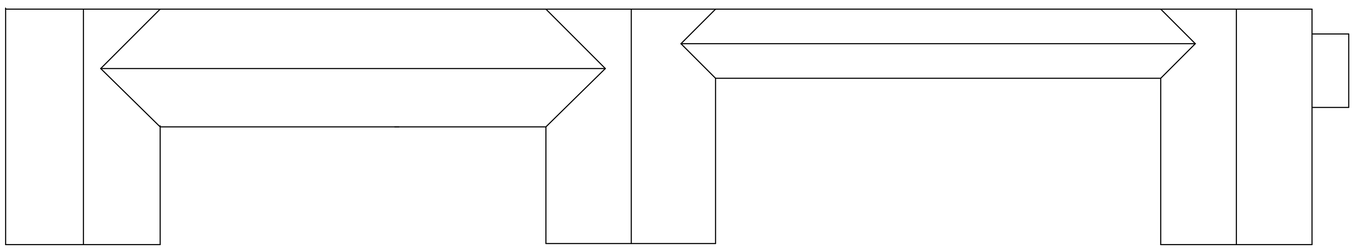

existing roof plan

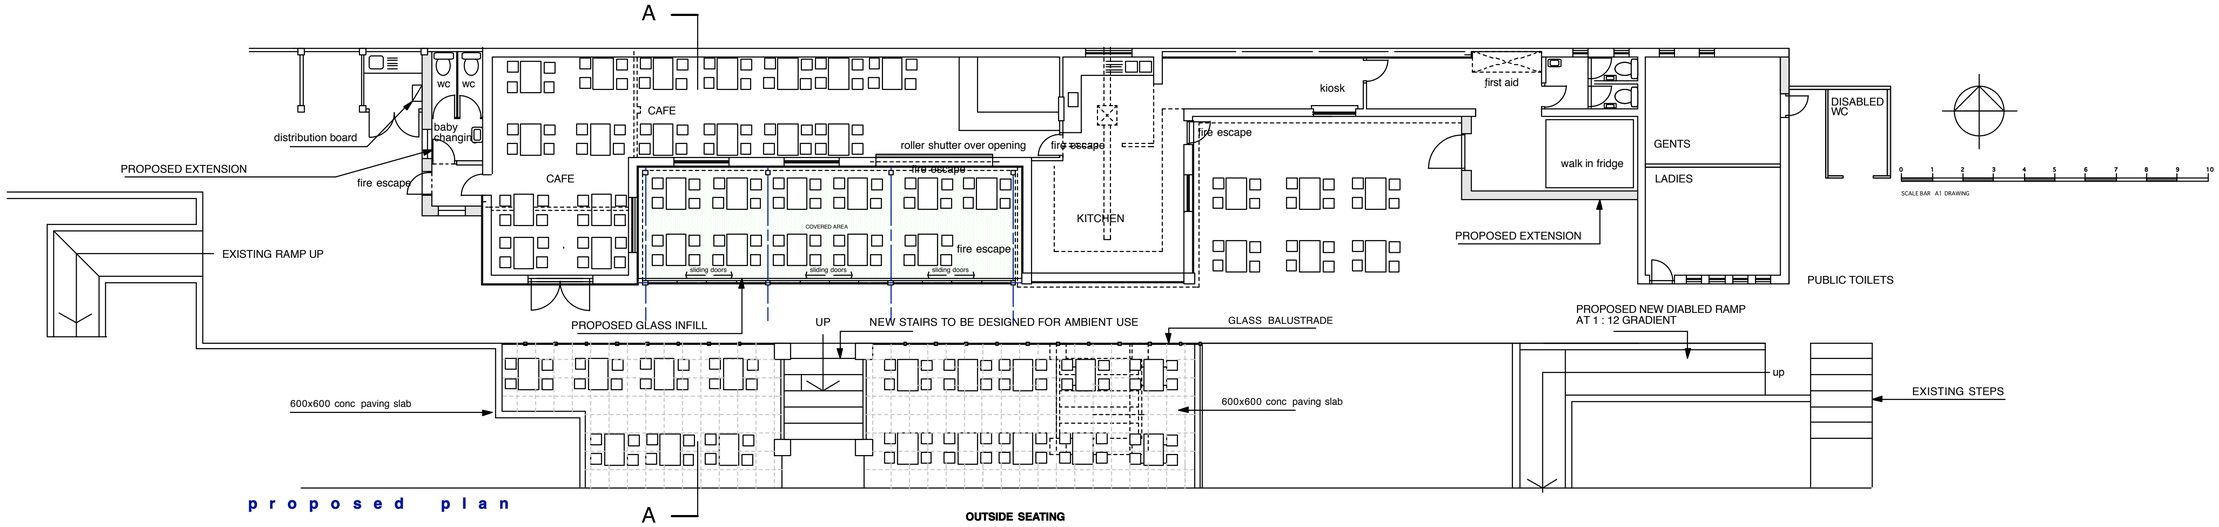

proposed plan

OUTSIDE SEATING

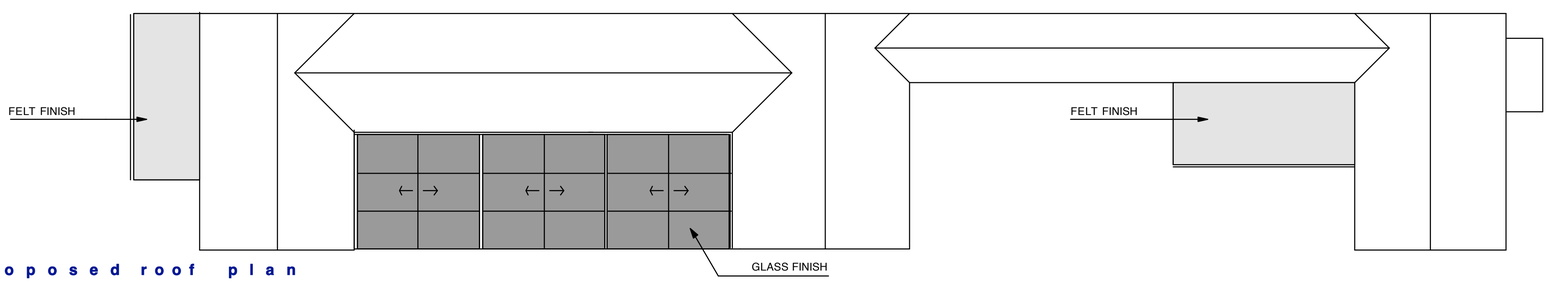

proposed roof plan

AMENDMENTS

A March 2012 Disabled ramp chaned to 1 : 12 slope and door openings shown

CARATS CAFE

Client
MR. C KRASZEWSKI
CARATS CAFE

Description
EXISTING &PROPOSED PLANS

robert saunders partnership
Chartered Architects, Planning & Development Consultants, Project Management.

Date	Scale	Job No.	Drawing No.	Revision
June 2011	1 : 100	1137	01	A

1 Westbourne Grove, Westbourne Gardens, Hove, East Sussex. Tel: (01273) 727366 Fax: (01273) 728483

Do not scale from drawing

This drawing is copyright