

existing front elevation **south facing**

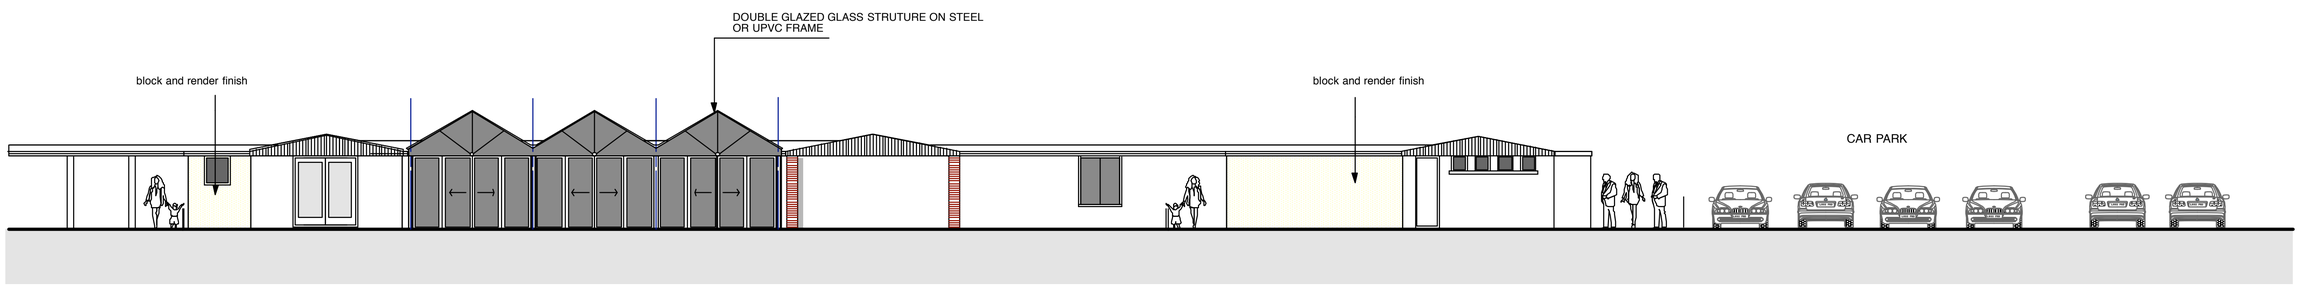

proposed front elevation **south facing**

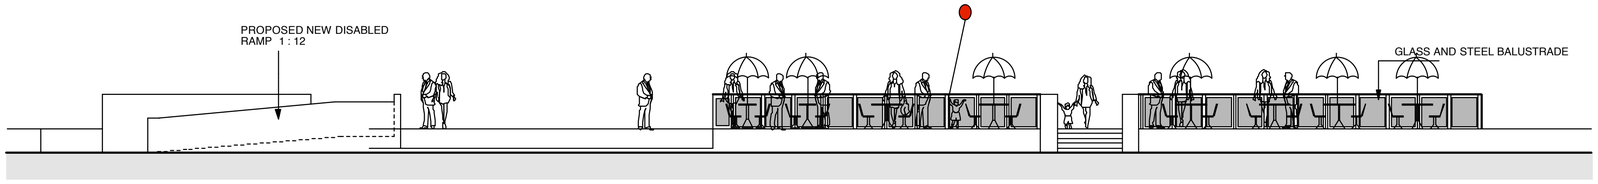

proposed elevation of railings **north facing**

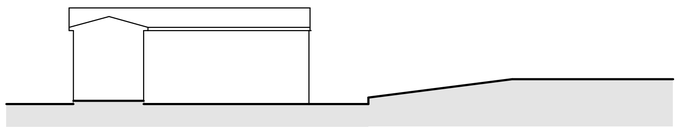

existing side elevation
west facing, east wing

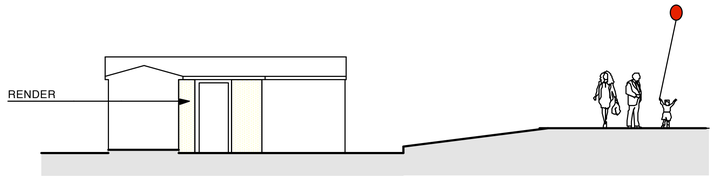

proposed side elevation
west facing, east wing

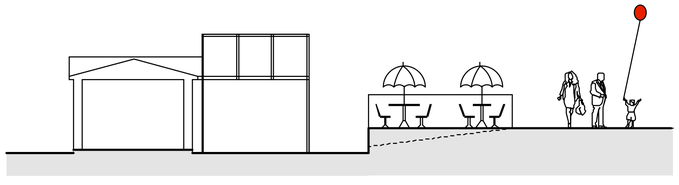

proposed section A - A

AMENDMENTS

A March 2012 Disabled ramp changed to 1 : 12 slope

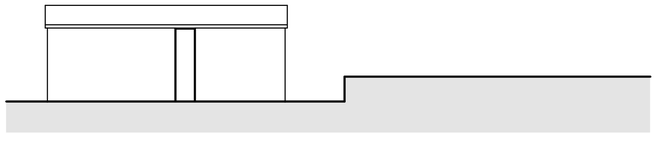

existing side elevation
west facing, west wing

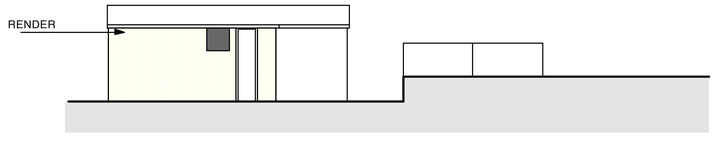

proposed side elevation
west facing, west wing

CARATS CAFE

Client
MR. C KRASZEWSKI
CARATS CAFE

Description
EXISTING AND PROPOSED ELEVATIONS

robert saunders partnership
Chartered Architects, Planning & Development Consultants, Project Management.

Date	Scale	Job No.	Drawing No.	Revision
JUNE 2011	1 : 100	1137	02	A

1 Westbourne Grove, Westbourne Gardens, Hove, East Sussex. Tel: (01273) 727366 Fax: (01273) 728483

Do not scale from drawing

This drawing is copyright