PROPOSED GROUND FLOOR PLAN

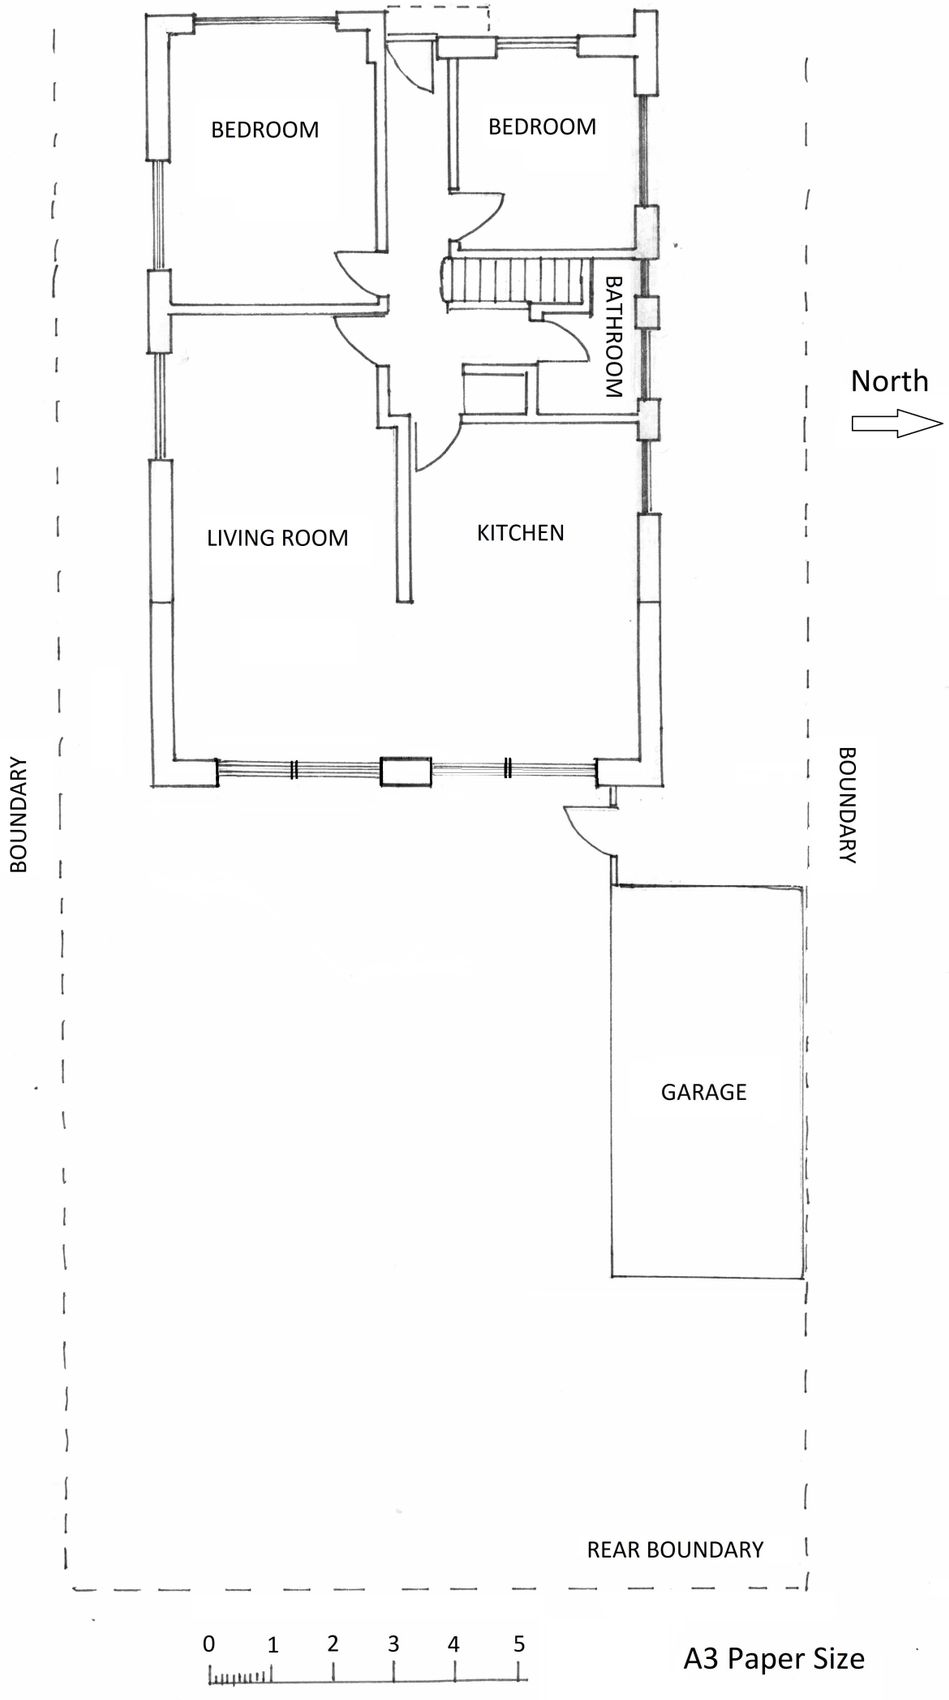

A3 Paper Size

PROPOSED LOFT PLAN

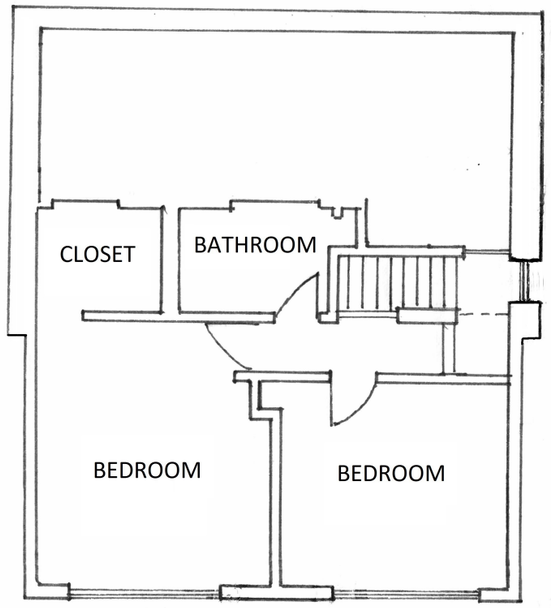

Drawn By	Andrea Hills
Title	Proposed Floor/Loft Plan – Revision 2
Drawing Number	**2**
Scale	1/100
Date	27/12/2023
Paper Size	A3
Site Address	8 Windermere Crescent BN12 6JY