SCALE BAR 1:500

0 10 20 50 100 150

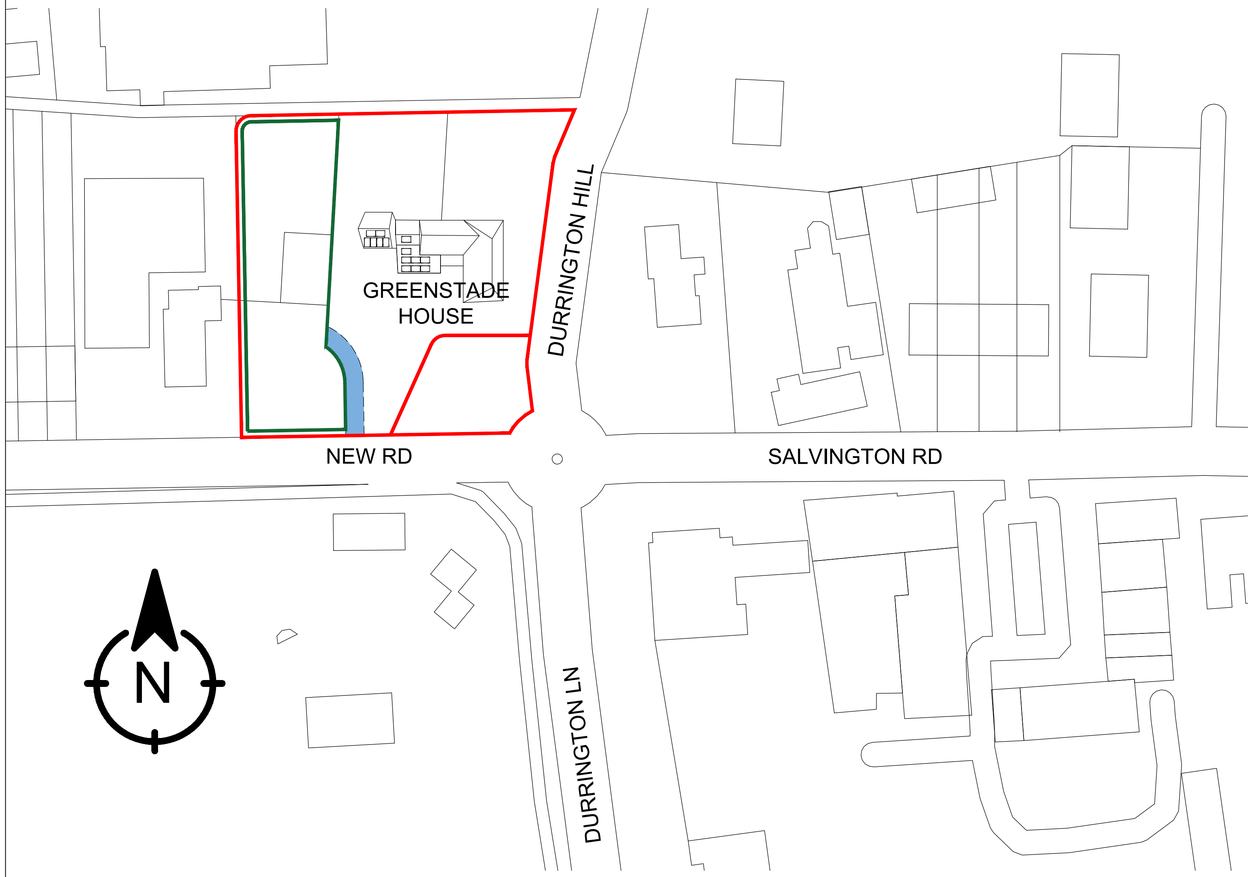

BLOCK PLAN
SCALE 1:500

SCALE BAR 1:1250

0 25 50 100 200 300

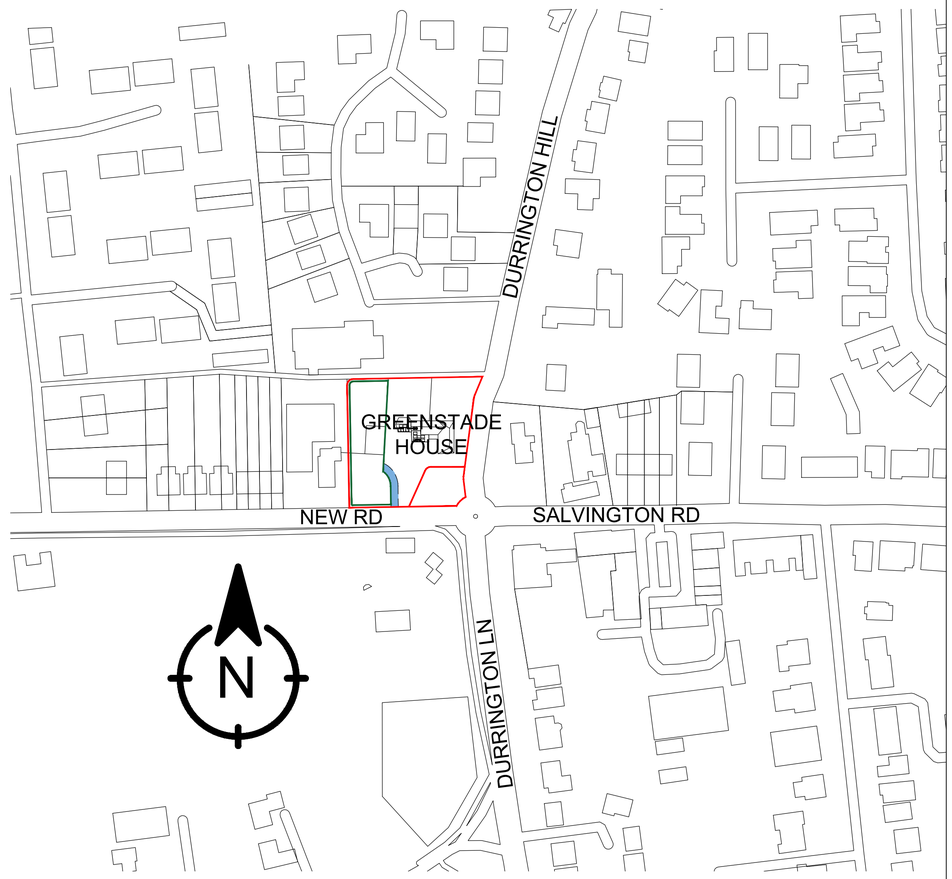

SITE LOCATION PLAN
SCALE 1:1250

Client	-				
Job	-				
Drawing	- -				
Dwg No.	844/01				
Date	21.01.25	Scale	1:1250 @A1	Revision	
Drawn	XX	Engineer	XX	Approved	XX

REV	DESCRIPTION	DATE	ENG
02			