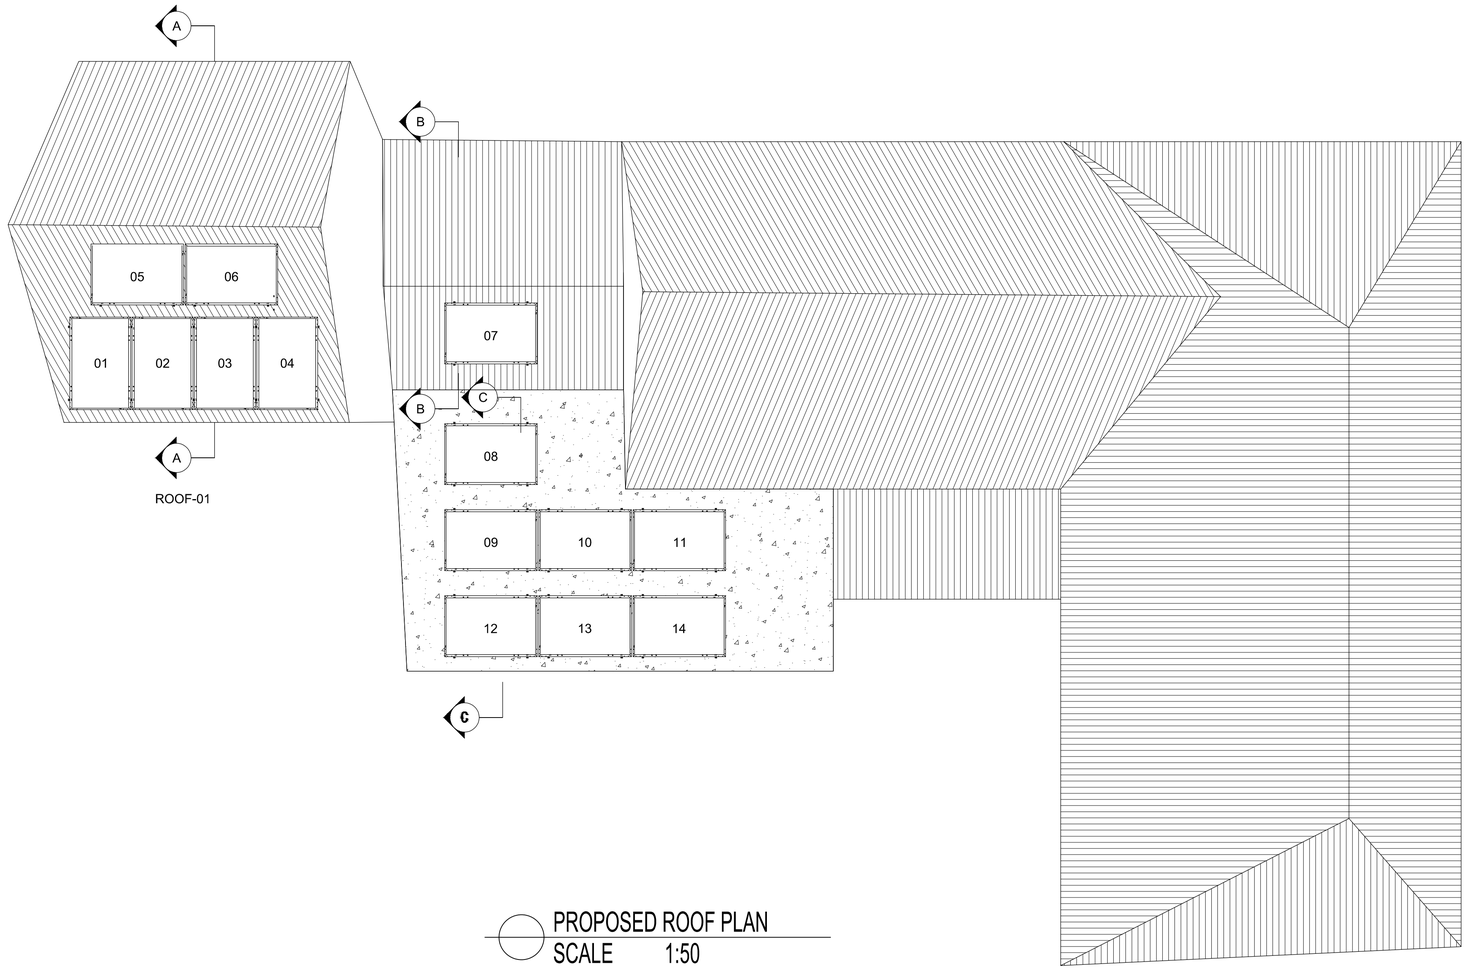

PROPOSED ROOF PLAN
SCALE 1:50

SCALE BAR 1:50

0 1 2 5 10

Client	-
Job	-
Drawing	- -
Proj. No.	844/05
Date	21.01.25
Scale	1:50 @A1
Revision	
Drawn	XX
Engineer	XX
Approved	XX

REV	DESCRIPTION	DATE	ENG
02			