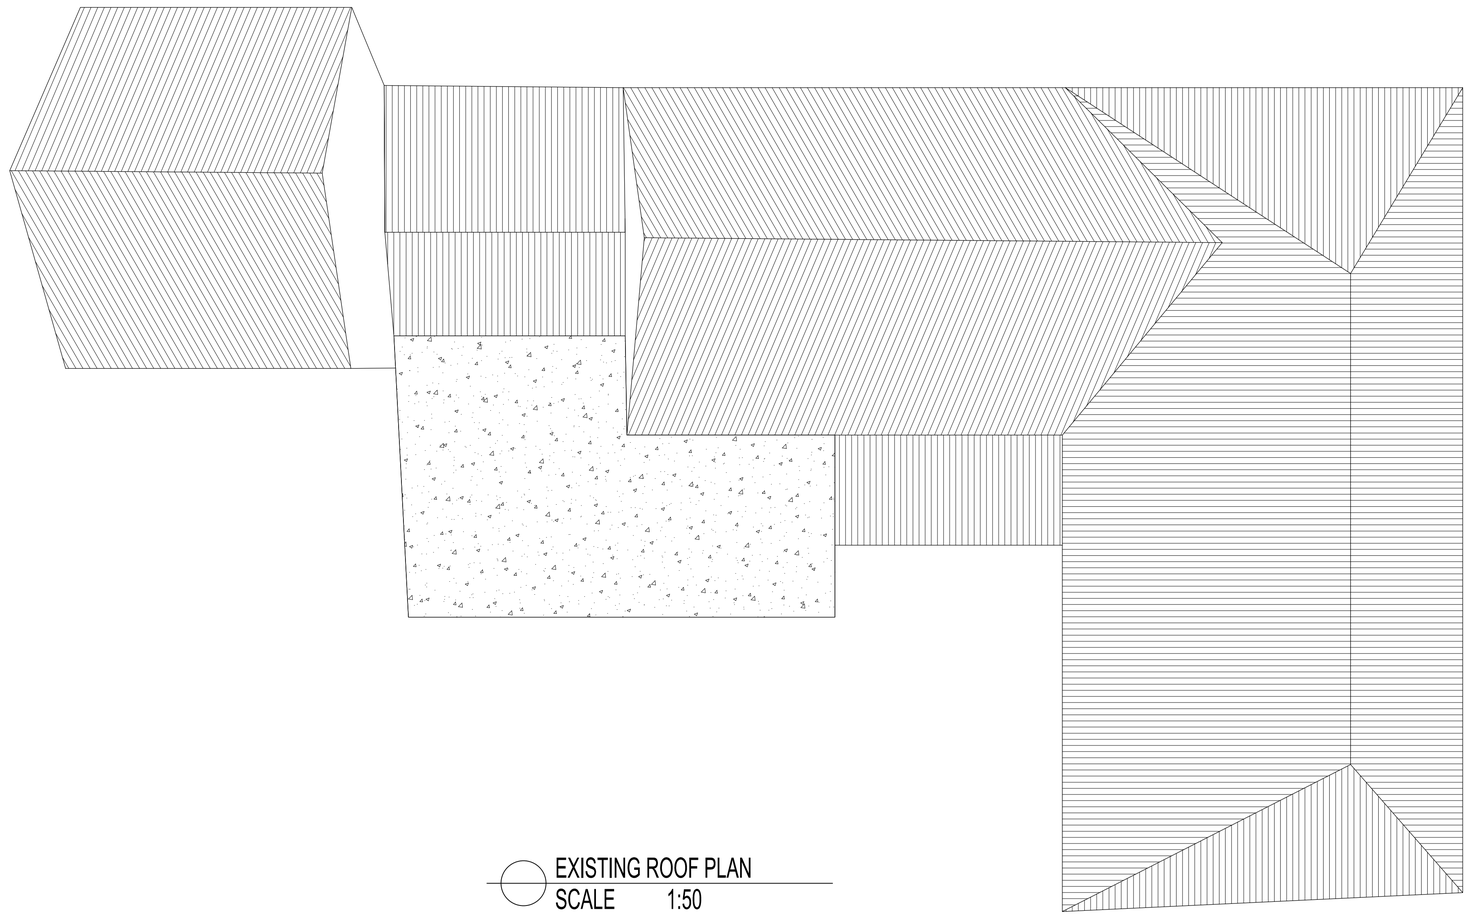

EXISTING ROOF PLAN
SCALE 1:50

SCALE BAR 1:50

0 1 2 5 10

| | | | | | |
|---|---|---|---|---|---|
| Client | - | | | | |
| Job | - | | | | |
| Drawing | -<br>- | | | | |
| Dr. No. | 844/06 | | | | |
| Date | 21.01.25 | Scale | 1:50 @A1 | Revision | |
| Drawn | XX | Engineer | XX | Approved | XX |

| REV | DESCRIPTION | DATE | ENG |
|---|---|---|---|
| 02 | | | |