
block plan AWDM/0614/24/INVAL

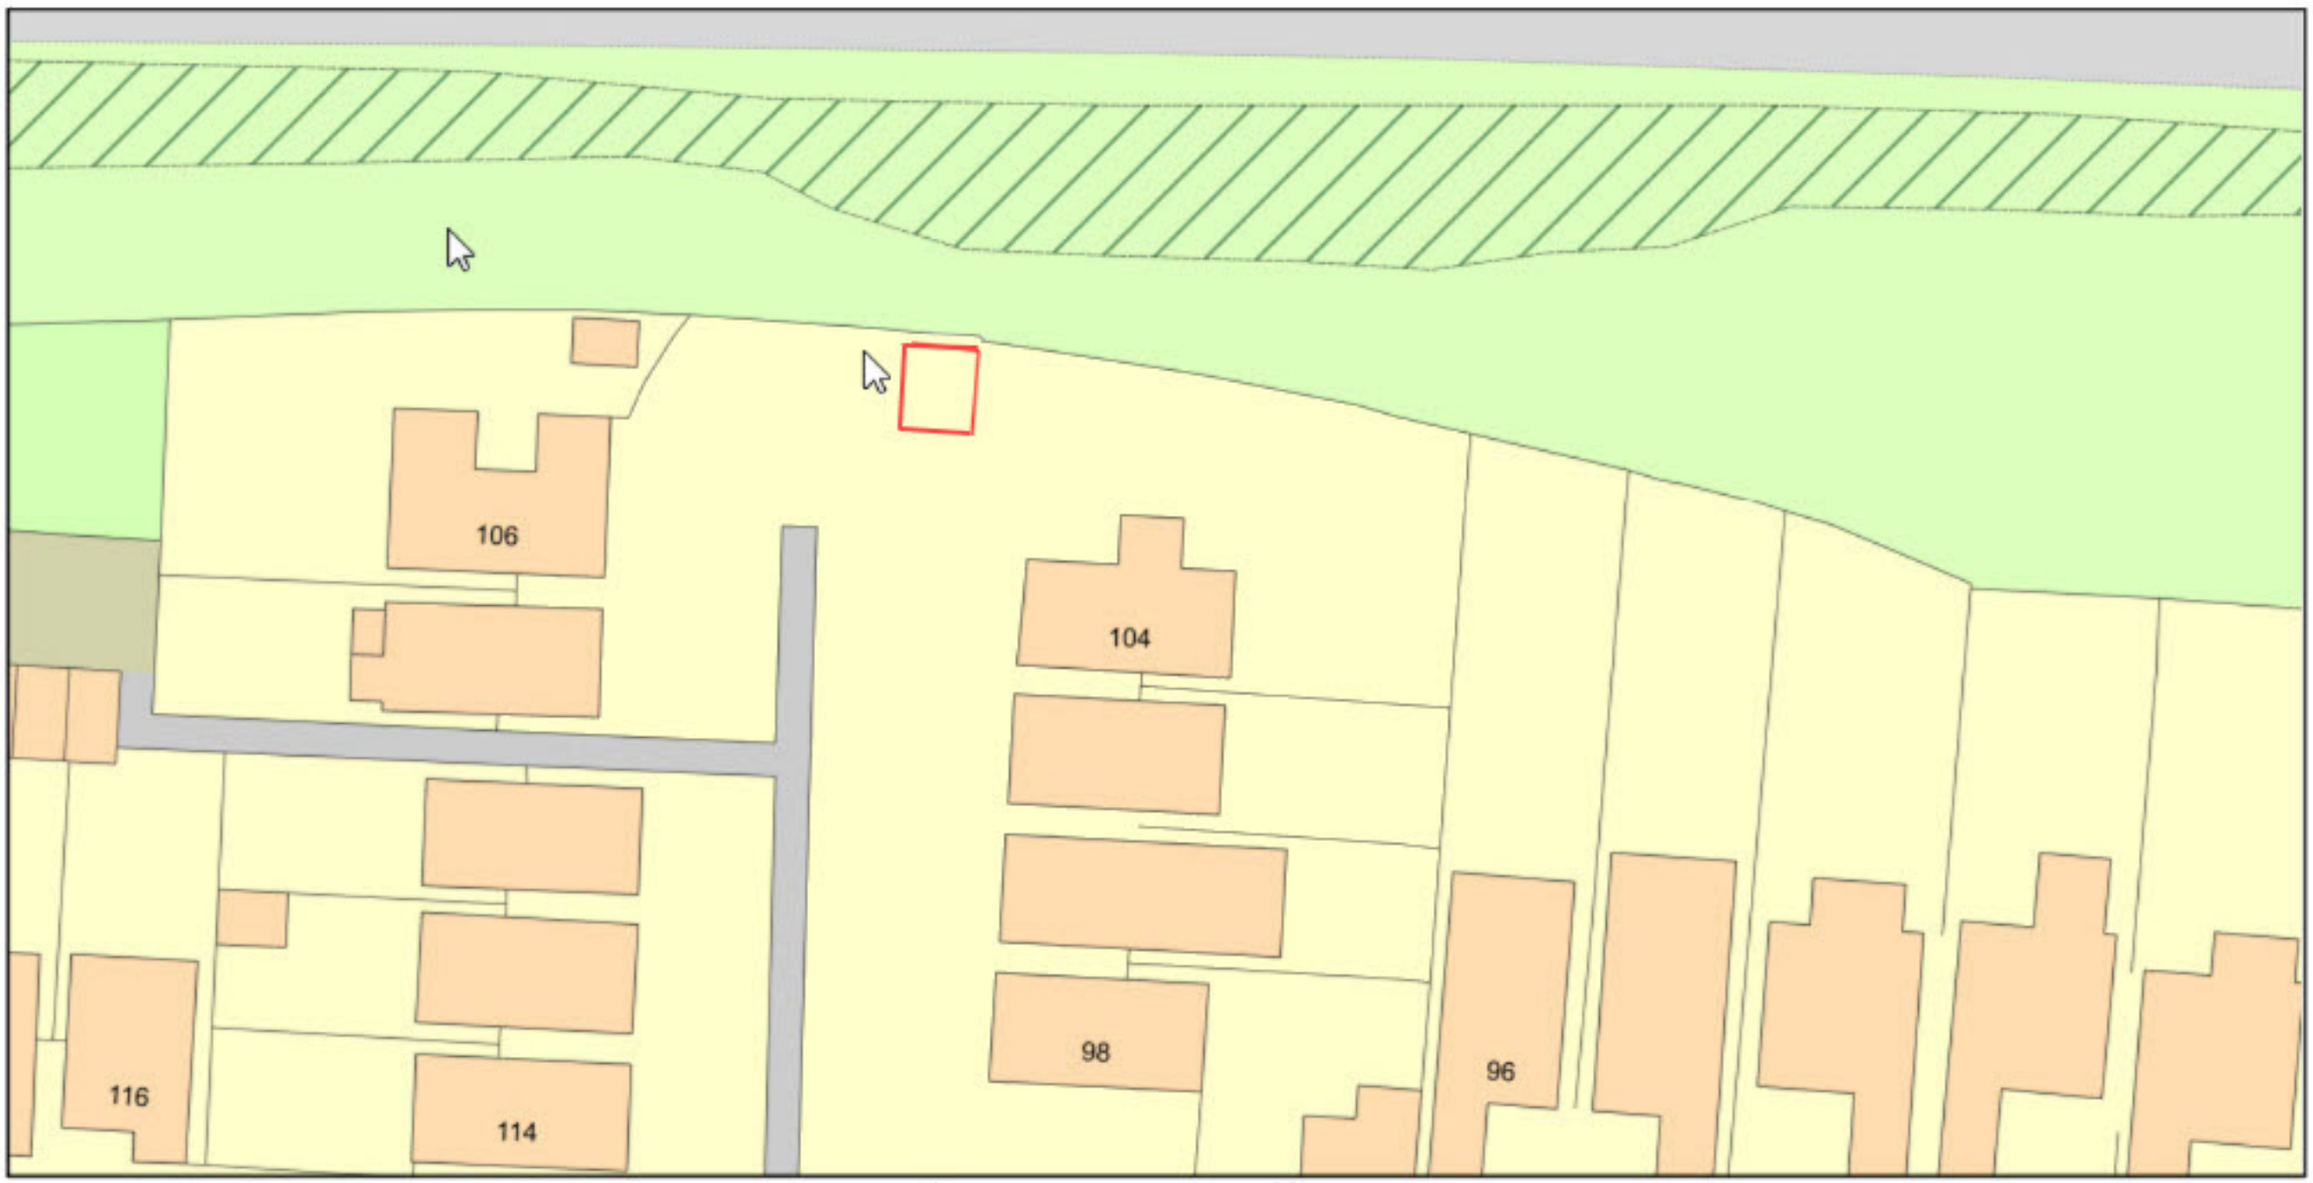

ReQuestaPlan

Plan Produced for: Richard Evans

Date Produced: 22 August 2024

Plan Reference Number: TQRQM24134221138985

Scale: 1:500 @ A4

© Crown copyright and database rights 2023 OS 100042766