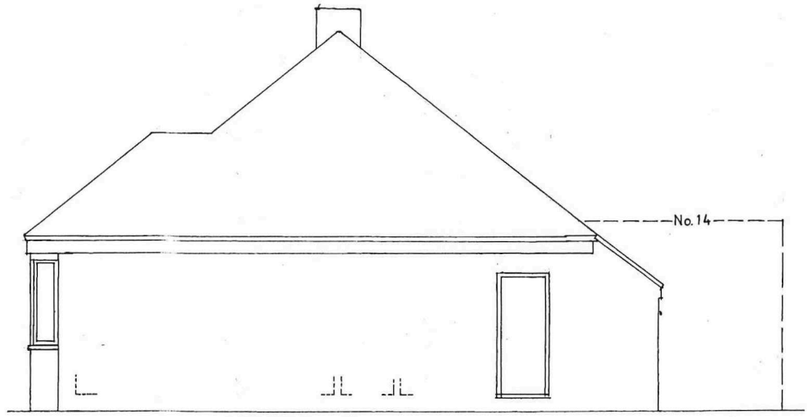

EXISTING NORTH SIDE ELEVATION

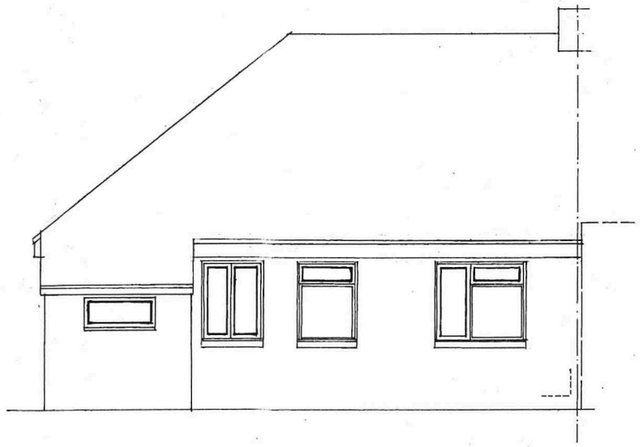

EXISTING REAR [WEST] ELEVATION

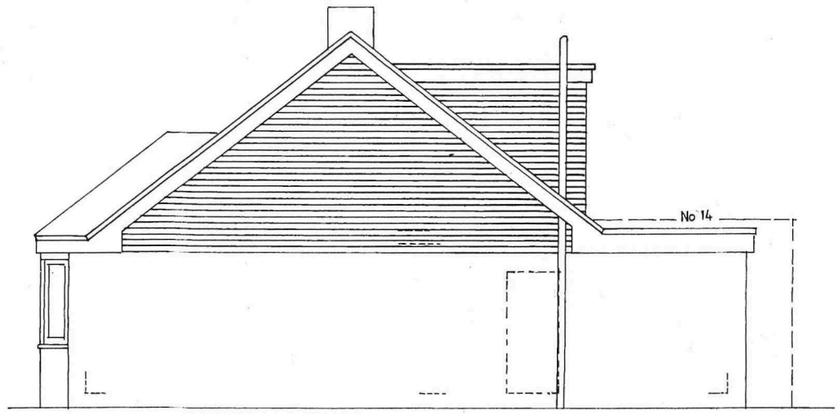

PROPOSED NORTH SIDE ELEVATION



PROPOSED REAR [WEST] ELEVATION

ALL MATERIALS TO MATCH EXISTING



EXISTING FRONT [EAST] ELEVATION



PROPOSED FRONT [EAST] ELEVATION

1 2 3 4 5 SCALE BAR @ A3

HOUSEHOLDERS APPLICATION

SINGLE-STOREY REAR EXTENSION.

N.B. DEVELOPMENT OF ROOFSPACE IS SUBJECT OF A SEPARATE LAWFUL DEVELOPMENT APPLICATION

LAWFUL DEVELOPMENT WORKS TO BE CARRIED OUT IN FULL BEFORE COMMENCING REAR EXTENSION.

24/05/2024

DWG. No. 3

16 GREET ROAD LANCING

EXISTING & PROPOSED ELEVATIONS

DRAWN BY:
ALAN R. WOOD
75 WESTBOURNE STREET
HOVE BN3 5PF
tel: 01273 770602

SCALE: 1:100

DATED: FEB. 2024