DO NOT SCALE FROM THIS DRAWING

1m 2m 3m 4m 5m 6m 7m 8m 9m 10m

1:50 Scale Bar

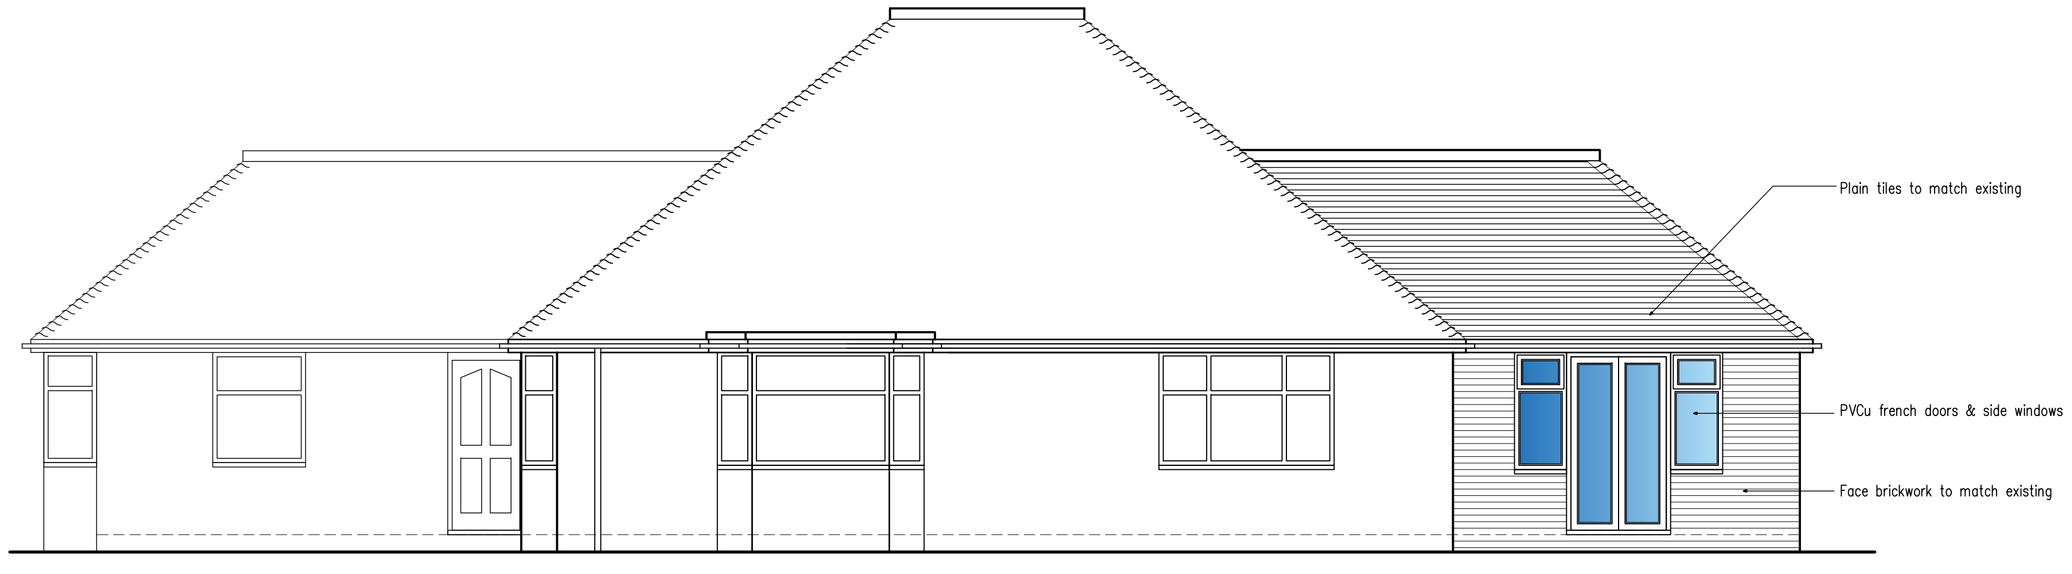

South Elevation



East Elevation

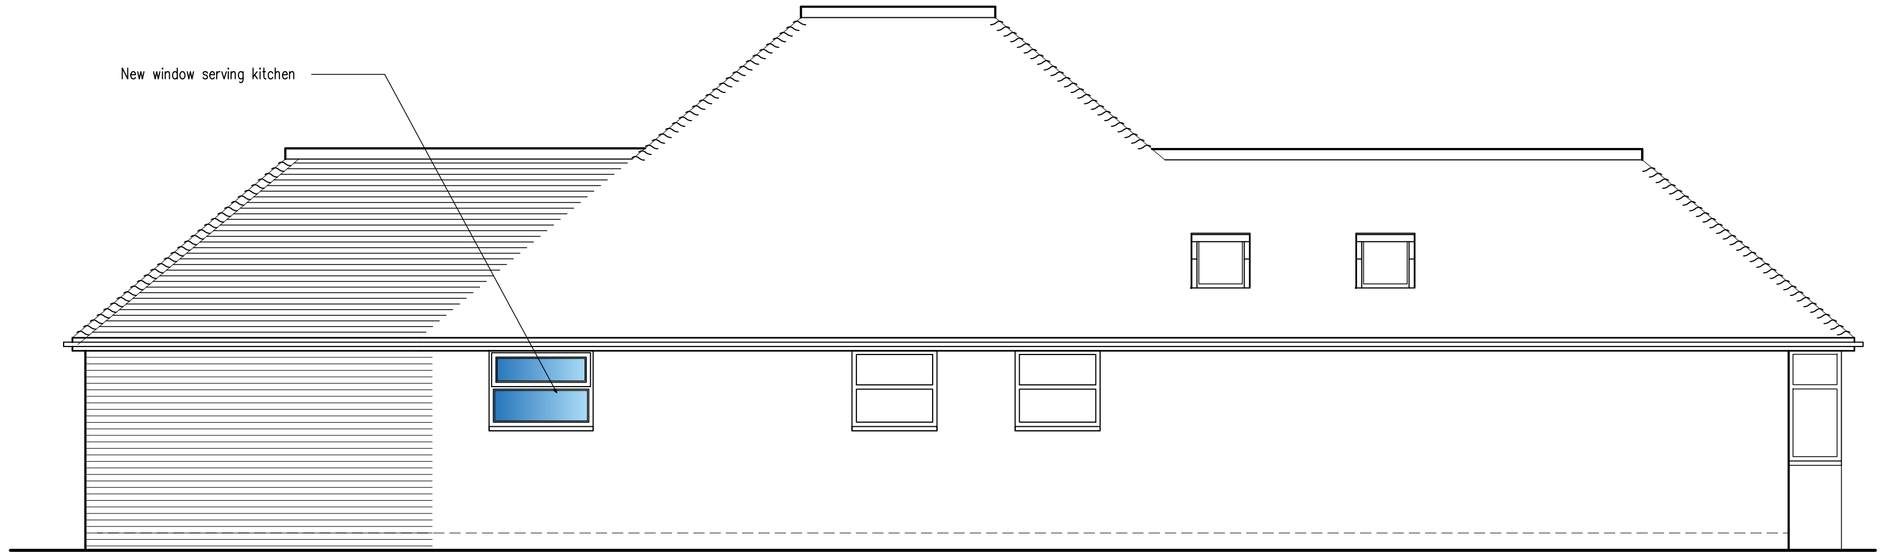

North Elevation

Proposed Single Storey Side Extension at: 32 Park Lane, Southwick BN42 4DL

rja Planning & Building Consultants Ltd.
1st Floor
10 High Street
Shoreham-By-Sea
West Sussex BN43 5DA
t: 01273 467297 mob: 07971 375739
e: rex@rjapbc.co.uk web: www.rjapbc.co.uk

Chartered Institute of Architectural Technologists

PROJECT: 32 Park Lane, Southwick, West Sussex BN42 4DL

DRAWING TITLE: Proposed Elevations

CLIENT: Beverley Worley

DWG NO: 22894–02

REVISION: A

SCALE: 1:50 @ A1

DATE: 10.05.22

DRAWN: rex