DO NOT SCALE FROM THIS DRAWING

1m 2m 3m 4m 5m 6m 7m 8m 9m 10m
1:50 Scale Bar

1m 2m 3m 4m 5m 6m 7m 8m 9m 10m
1:100 Scale Bar

10m 20m 30m 40m
1:500 Scale Bar

10m 20m 30m 40m 50m
1:1250 Scale Bar

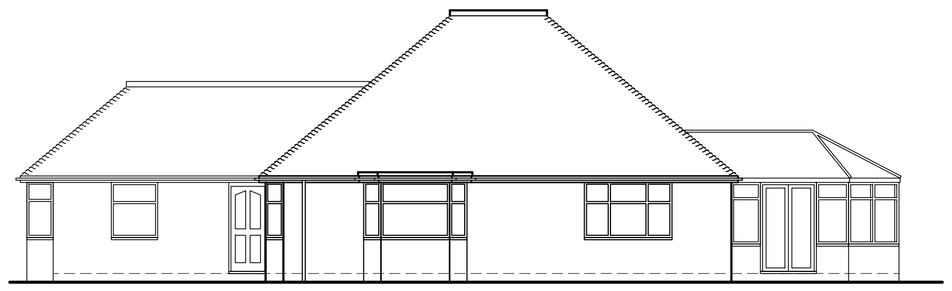

South Elevation



East Elevation

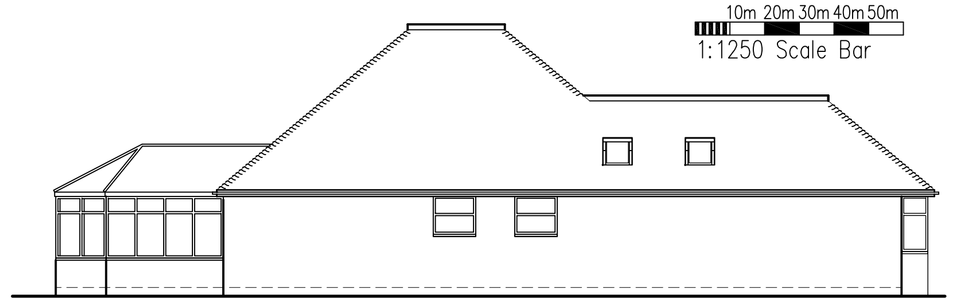

North Elevation

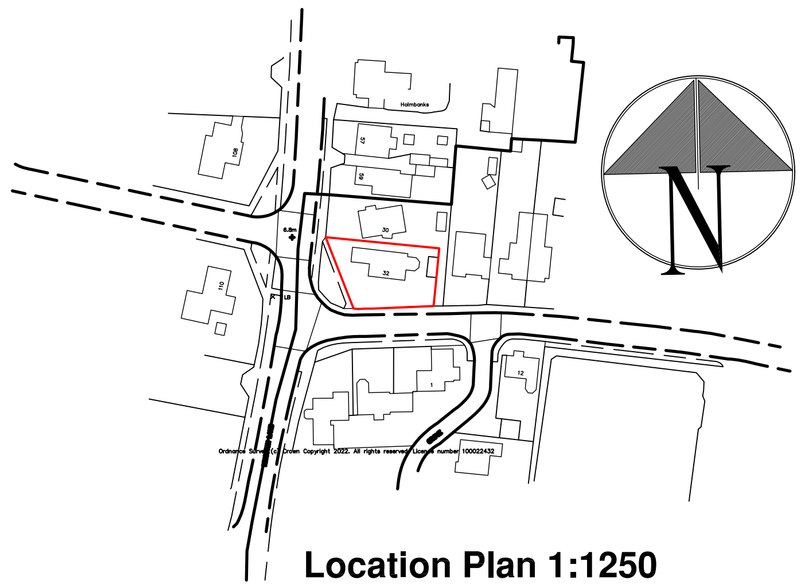

Location Plan 1:1250

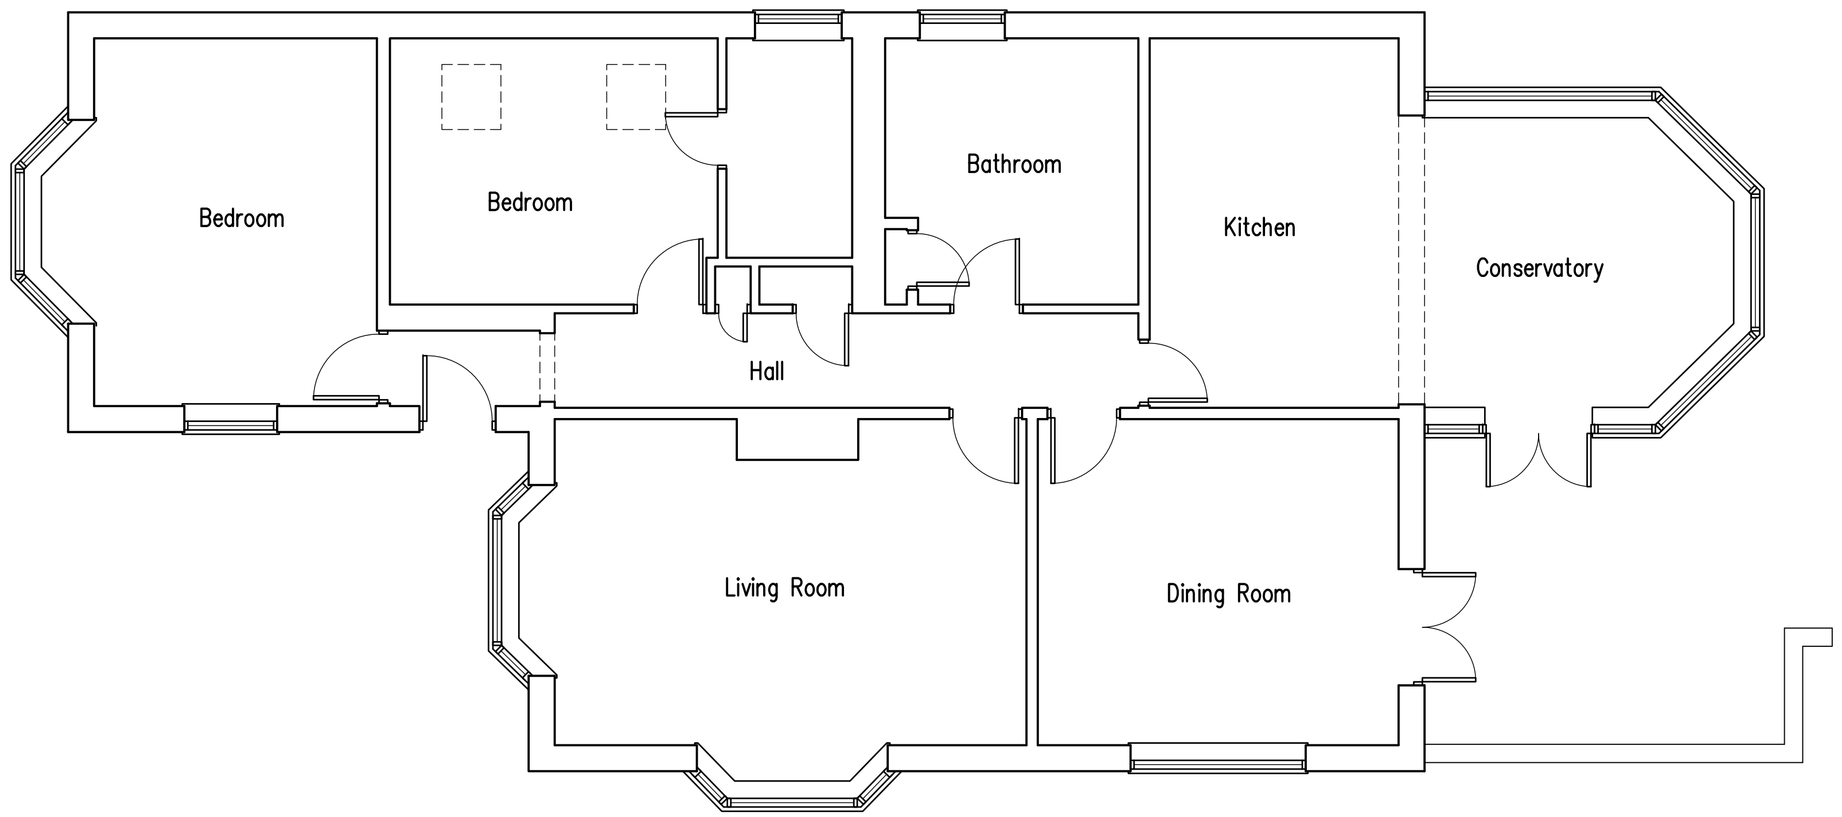

Ground Floor Plan

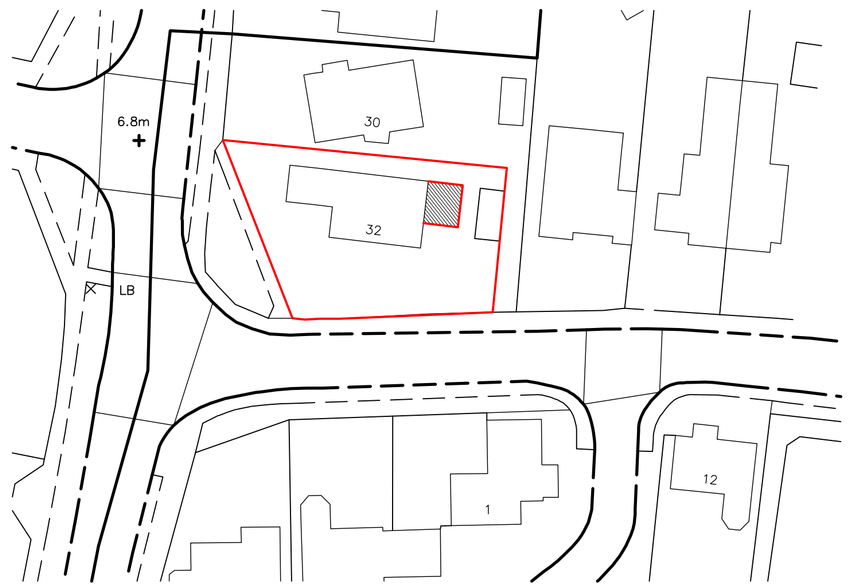

Block Plan 1:500

Proposed Single Storey Side Extension at: 32 Park Lane, Southwick BN42 4DL

rja Planning & Building Consultants Ltd.
1st Floor
10 High Street
Shoreham-By-Sea
West Sussex BN43 5DA
t: 01273 467297 mob: 07971 375739
e: rex@rjapbc.co.uk web: www.rjapbc.co.uk

Chartered Institute of Architectural Technologists

PROJECT: 32 Park Lane, Southwick, West Sussex BN42 4DL		
DRAWING TITLE: Existing Floor Plans & Elevations		
CLIENT: Beverley Worley	DWG NO: 22894-03	REVISION:
SCALE: 1:50, 1:100 @ A1	DATE: 10.05.22	DRAWN: rex