

0 1 2 3 4 5 6

1:50 @ A3

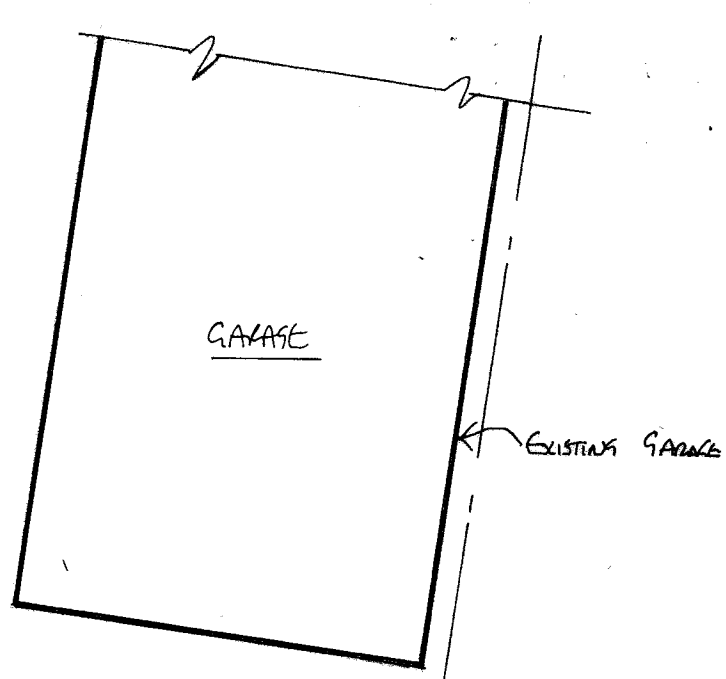

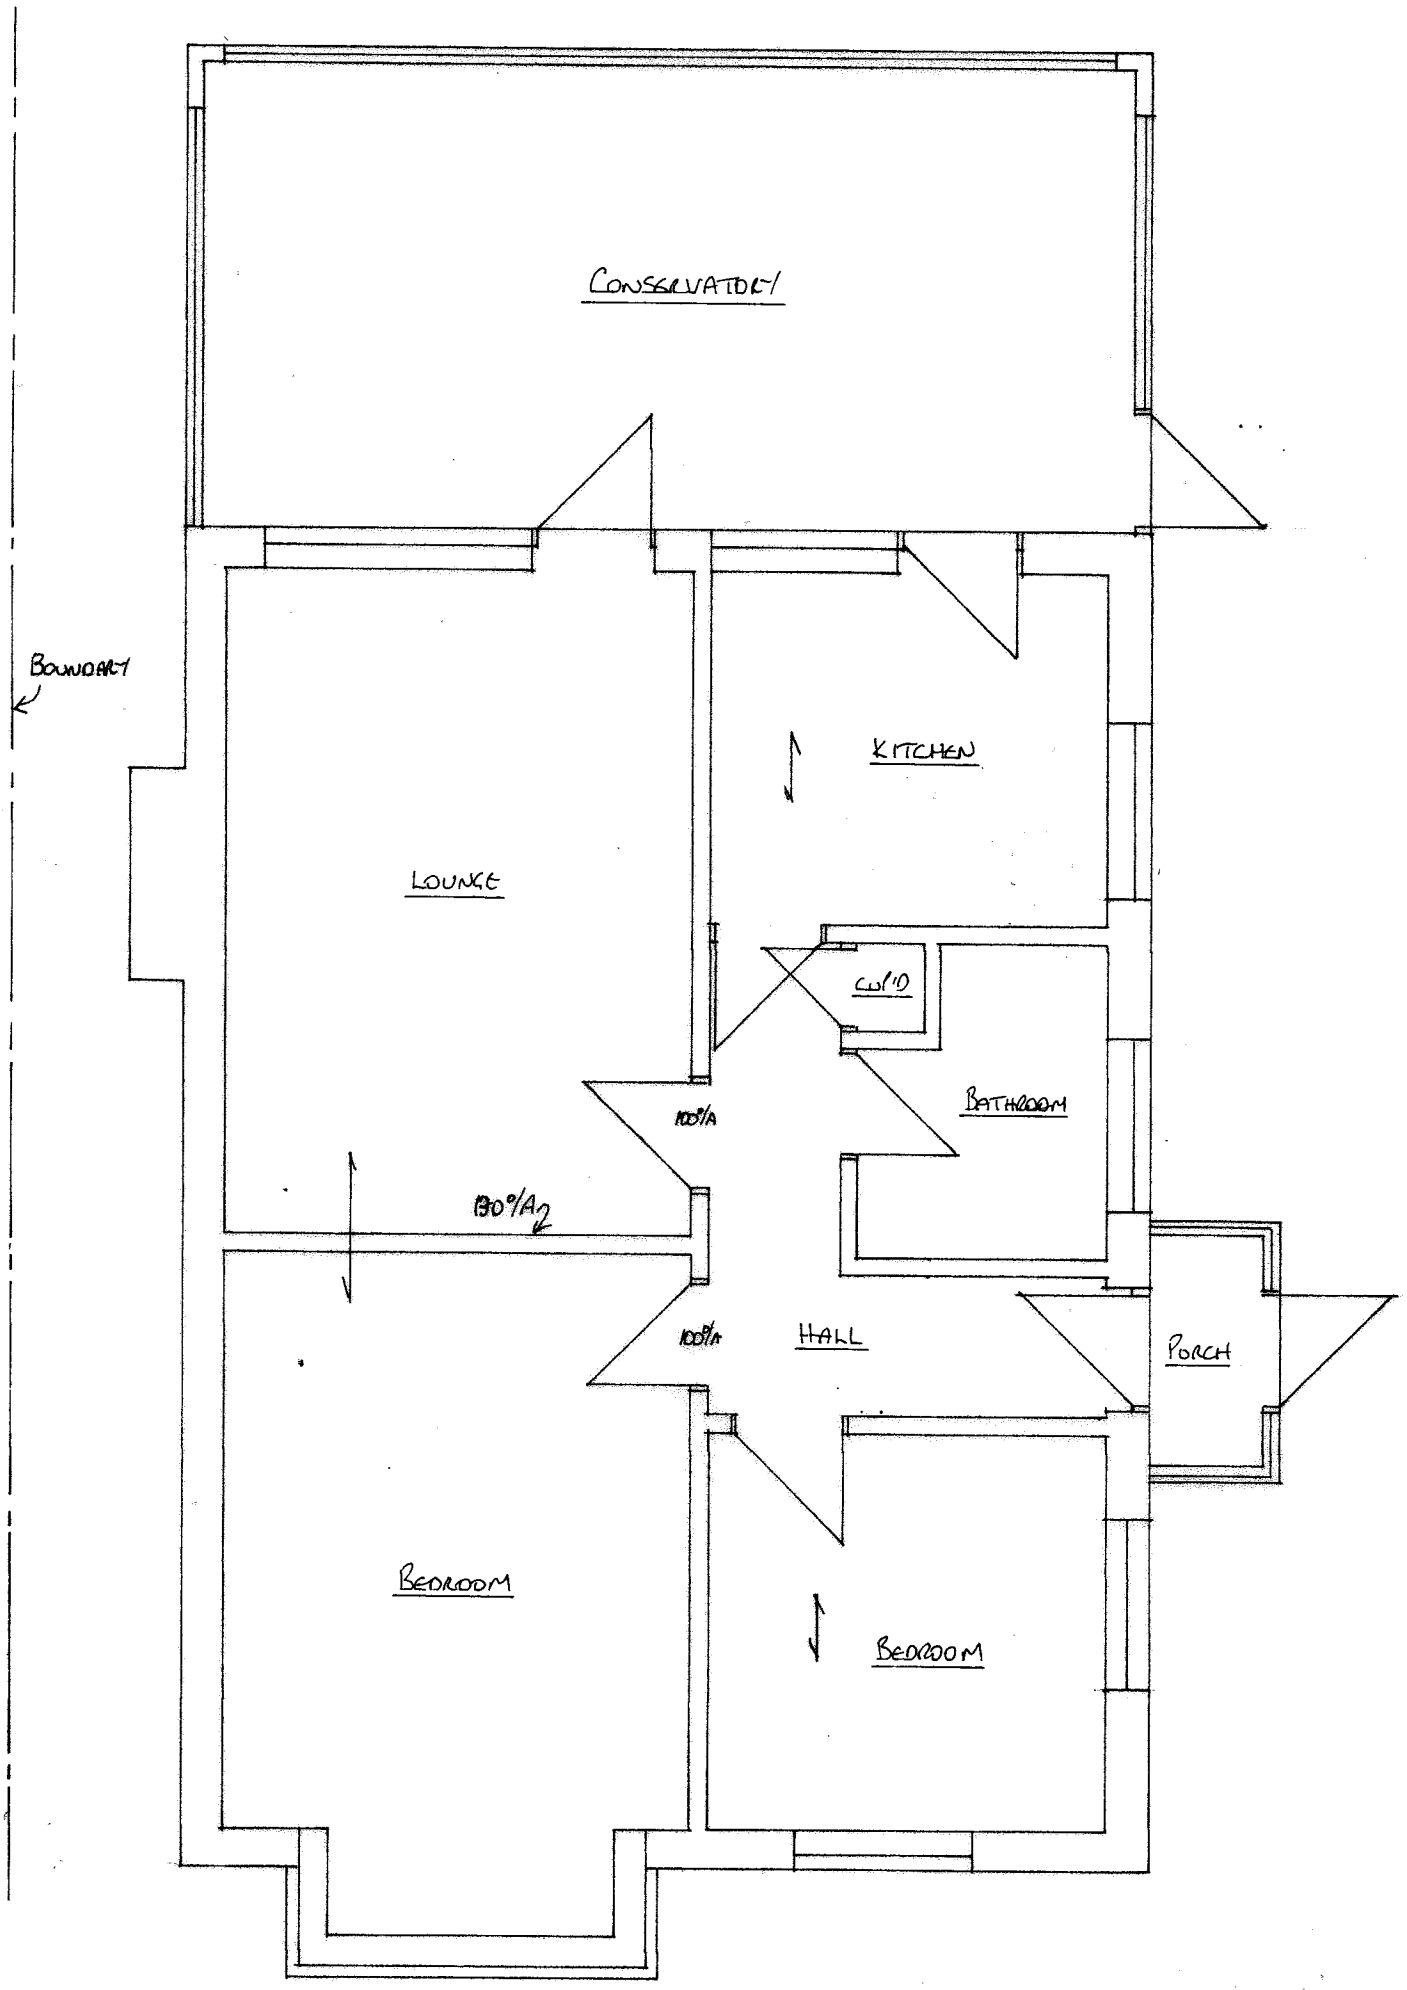

Planning only

EXISTING GROUND FLOOR PLAN

1:50

BSB PARTY WALL AND ARCHITECTURAL SERVICES	**Steve Barrett** C.Build E, CABE, MFPWS, Assoc RICS Tel: 07519 384248 e.mail: bsbpartywalls@yahoo.co.uk web: bsbpartywallservices.co.uk	ADDRESS: 33 BROOKLEAY LANE, LEEDS CLIENT: MR & MRS DAWSON DATE: APRIL 19 DRAWING No. BSB/19/698/1 PROJECT: REAR EXTENSION & LOFT CON	The Party Wall etc. Act 1996 The property owner is reminded of their duty to serve notices on all adjoining owners. Structure Read in conjunction with structural engineers calculations. NOTES:	NORTH A3