ADUR & WORTHING
PLANNING SERVICES

PLAN	AWDM/0354/19
~~DATE~~ VALID	Rec: 11/4/19

AMENDMENT

project	Loft conversion to 56 Howard Road Sompting BN15 0LP
client	D Hazelton 56 Howard Road Sompting BN15 0LP
architect	Peter Wilson Hilary Mount Way Lancing , BN15 0QD 01903 755765
drawing	scale: 1:100 @ A4 date: 03/02/19 revision

proposed roof plan

tp768/16c

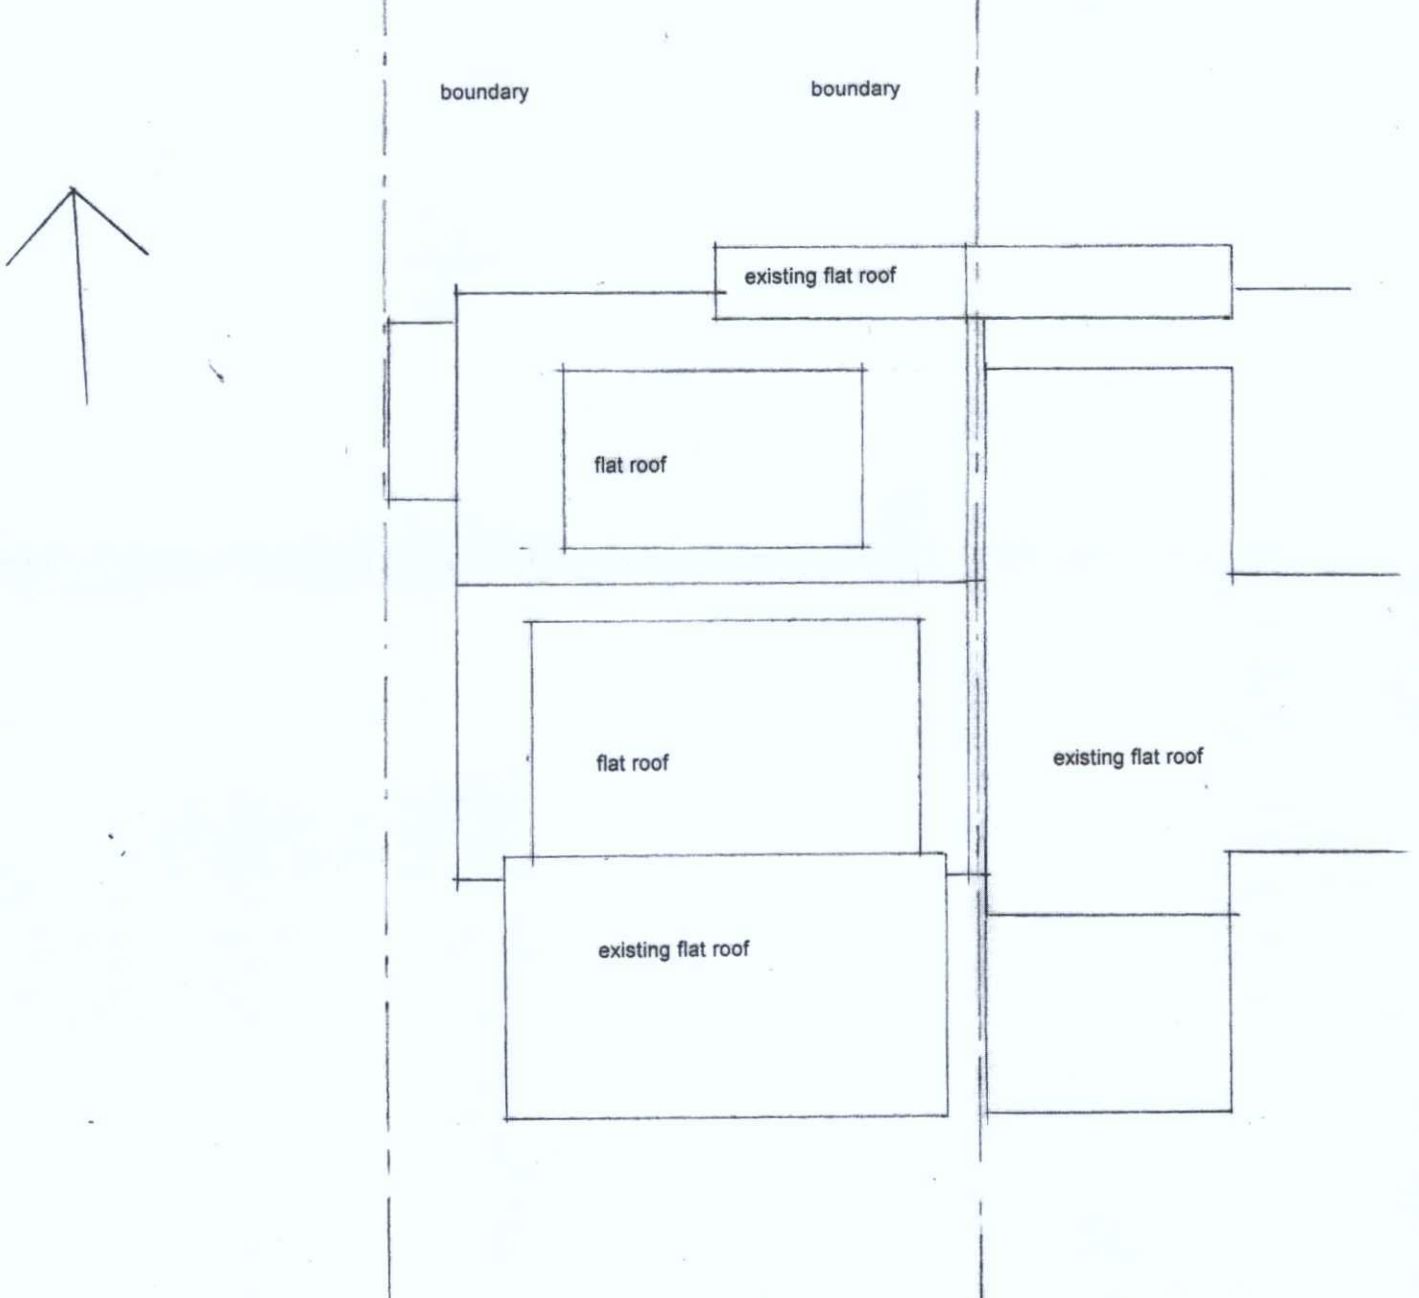

roof

0 1 2 3 4 5 6 7 8metres