Rec 21/8/13

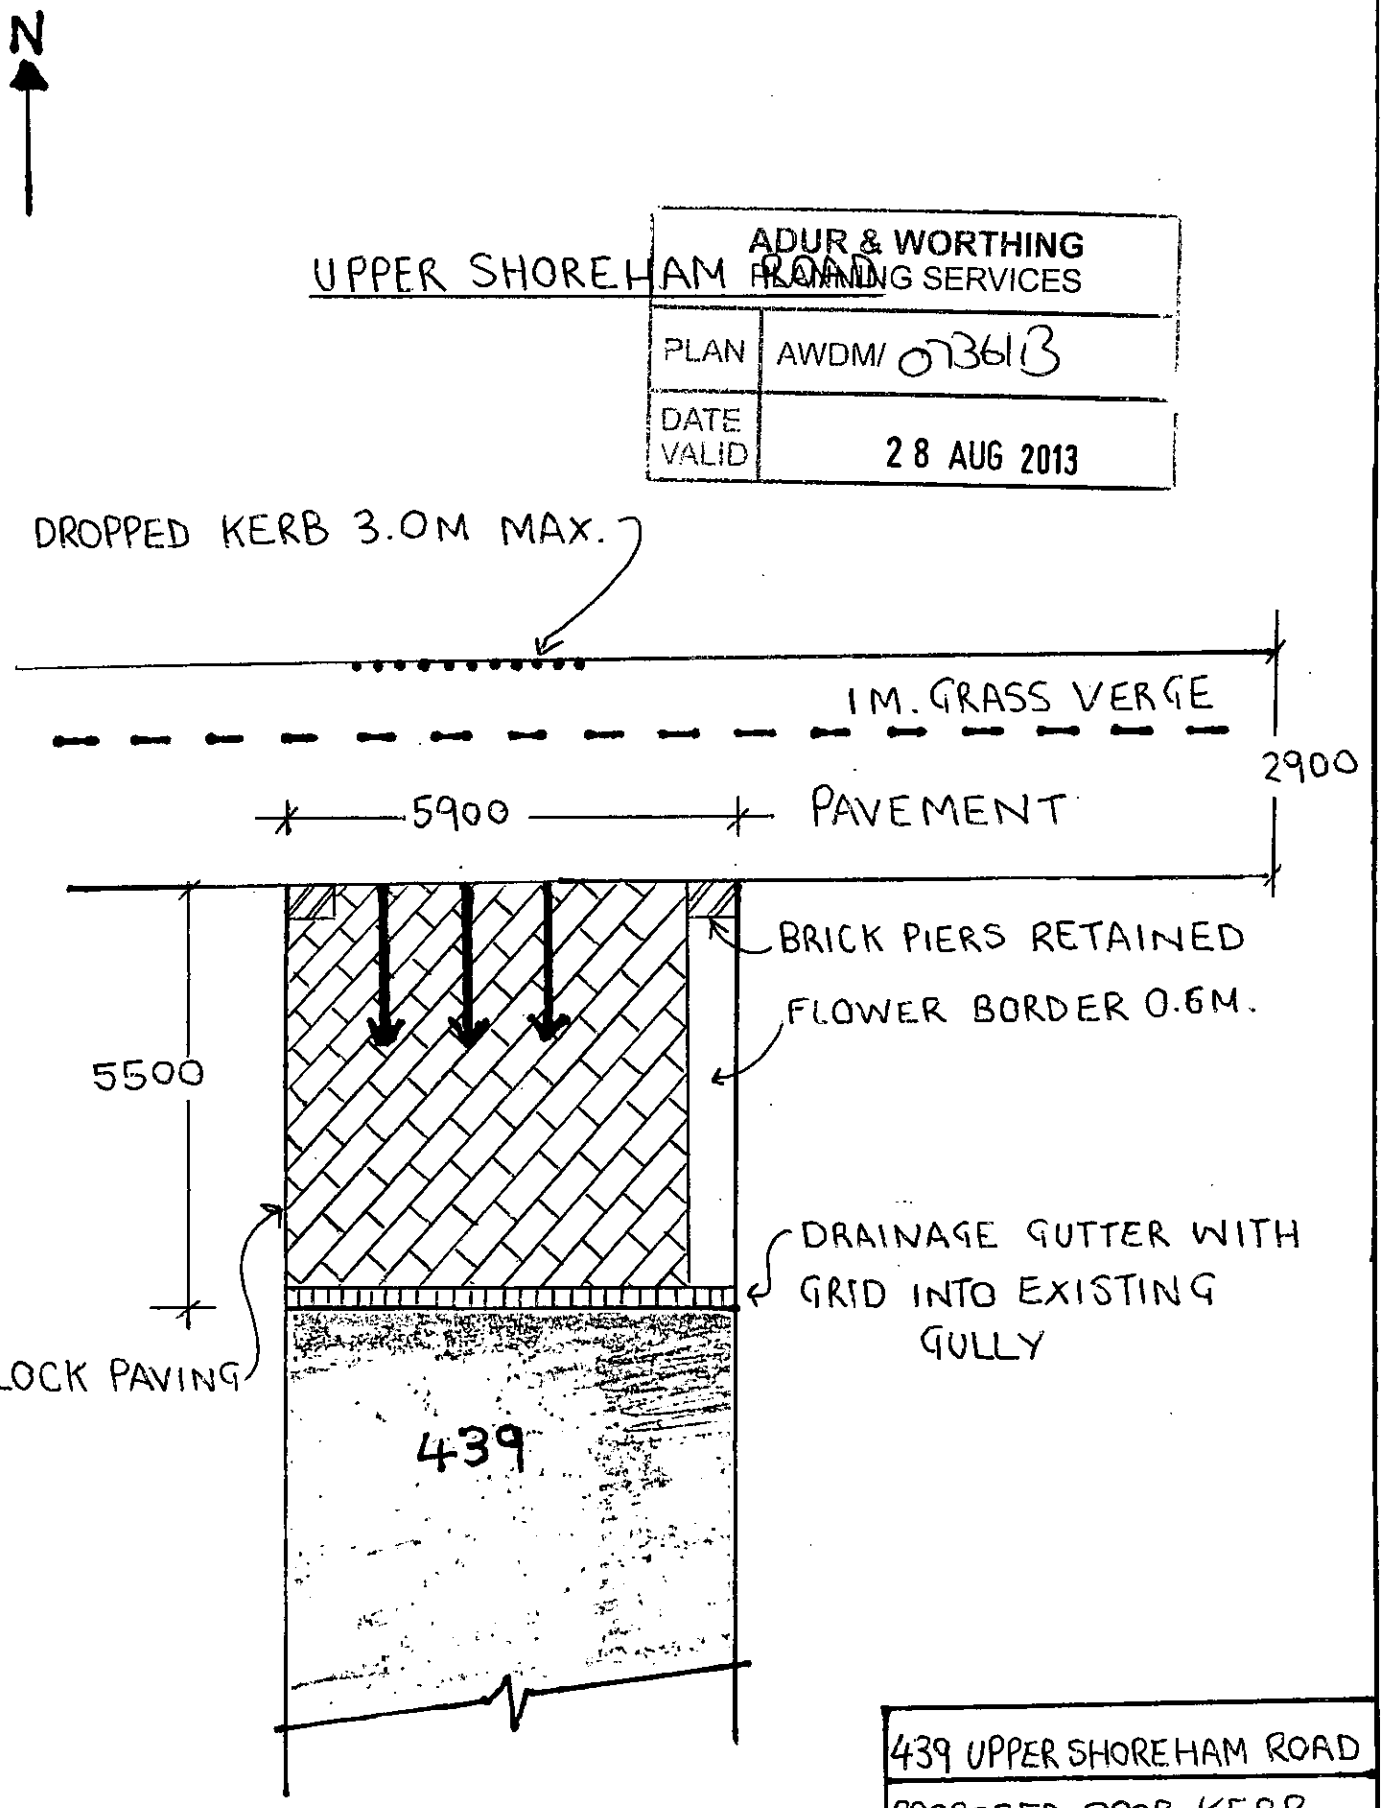
N
UPPER SHOREHAM ROAD
ADUR & WORTHING PLANNING SERVICES
PLAN AWDM/ 0736/13
DATE VALID 28 AUG 2013
DROPPED KERB 3.0M MAX.
1M. GRASS VERGE
2900
5900
PAVEMENT
BRICK PIERS RETAINED
FLOWER BORDER 0.6M.
5500
DRAINAGE GUTTER WITH GRID INTO EXISTING GULLY
BLOCK PAVING
439
439 UPPER SHOREHAM ROAD
PROPOSED DROP KERB
SCALE 1:100
JULY 2013