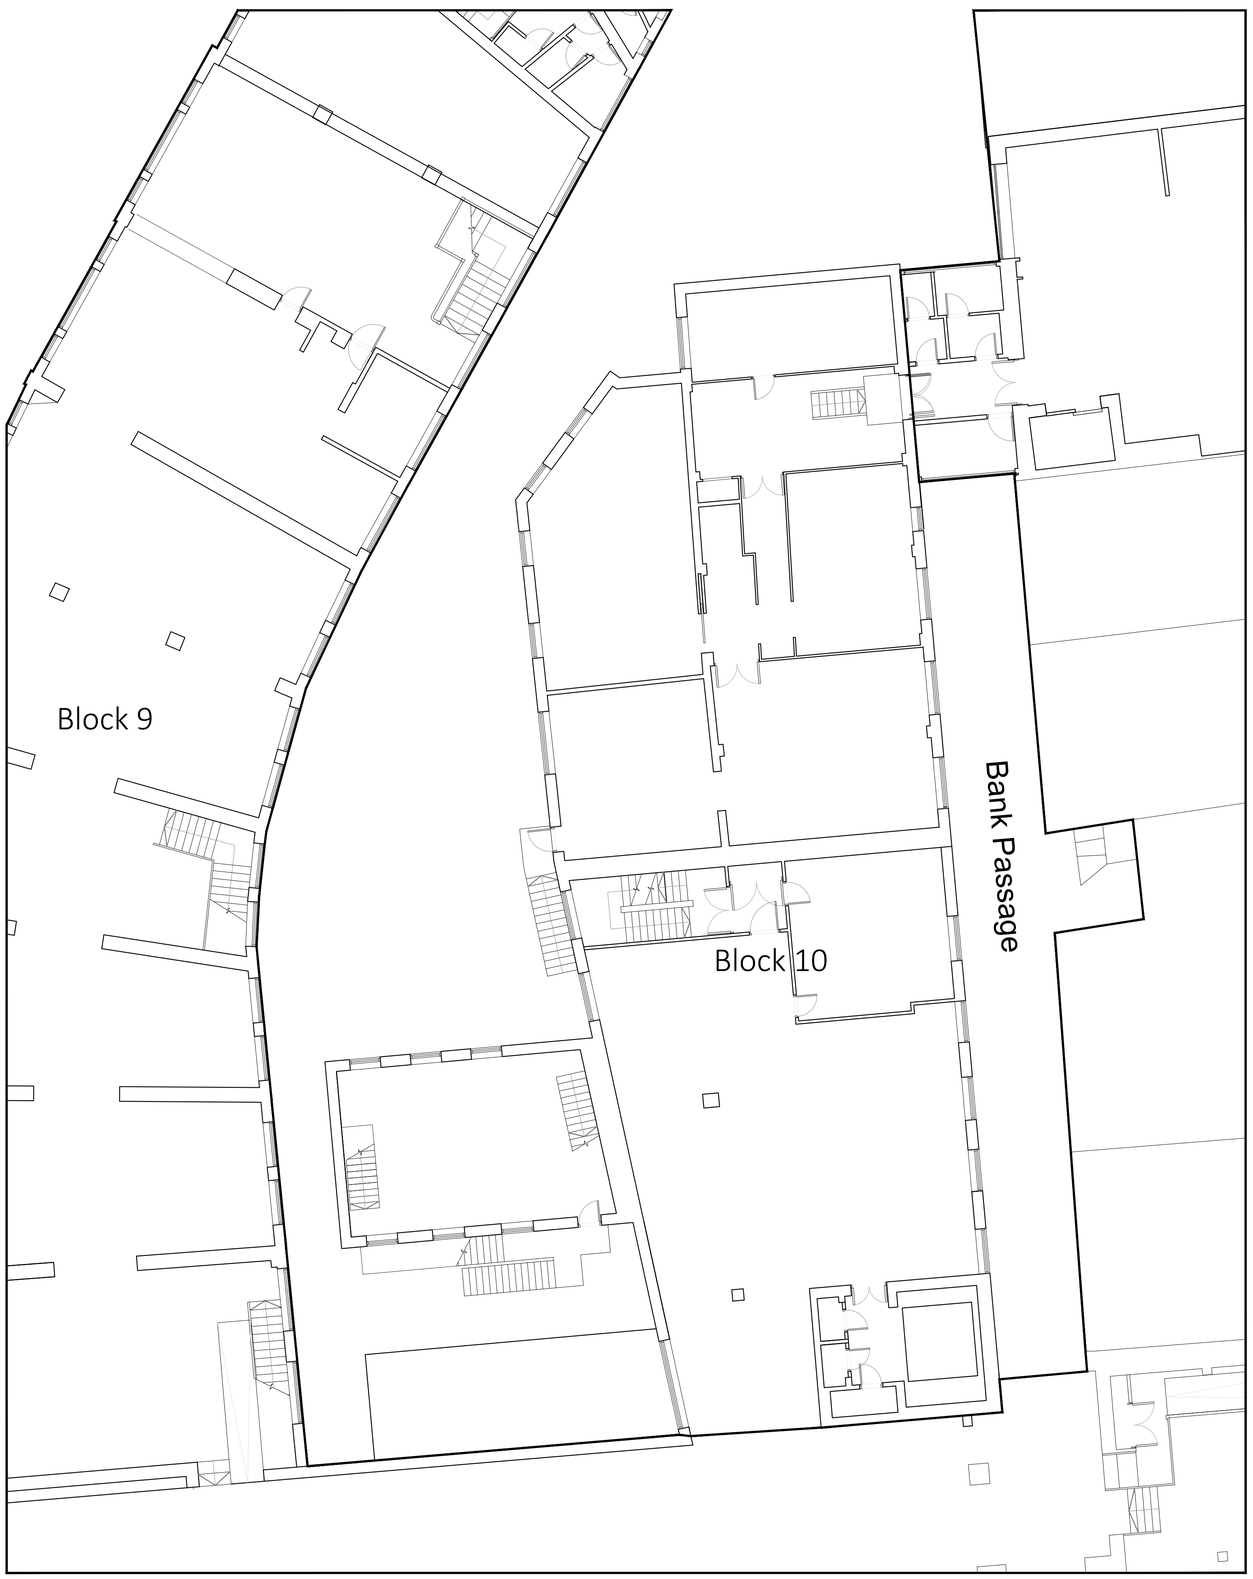

Existing First Floor Plan



Proposed First Floor Plan

1 - Glass Obscure up to 1700mm
2 - Obscure glass screens to avoid overlooking

0 1 3 5 10m

N

	Rev	Date	Amendment	Rev	Date	Amendment
	A	30.04.2020	Planning Application Issue			
© 3W Architecture Limited. All rights reserved.	B	04.06.2020	Planning Application Issue			
	C	06.08.2020	Planning Application Issue			
3W Architecture Limited registered in England.	D	20.08.2020	Live Work and Residential mix confirmed. Planning Application Issue			
	E	03.01.2025	Section 73 Planning Application Issue			
Company no. 3132871 Registered Office The Pines Boars Head East Sussex						

Date: April 2020		Project: Beales Worthing - Block 10	Job Ref.: WOR	Job no.: 217
Scale @ A1: 1:100	Checked	Title: First Floor Plans		
Status: Planning Application		Drwg. no.: 217 (10) 002		Rev.: E

Architect
3W Thames Wharf Studios Rainville Road London W6 9HA tel. 020 7835 5552 fax. 020 7835 5525 email. mail@3W.org