
DRG. No.	REV. No.	DO NOT SCALE	ALL DIMENSIONS IN mm	IF IN DOUBT ASK
J8300/SK502	A			

SEE DRAWING No J8300/E801
FOR LEGEND, NOTES AND DETAILS

METRES 0 5 10 15 20

SCALE BAR 1:200 @A1

FOR INFORMATION

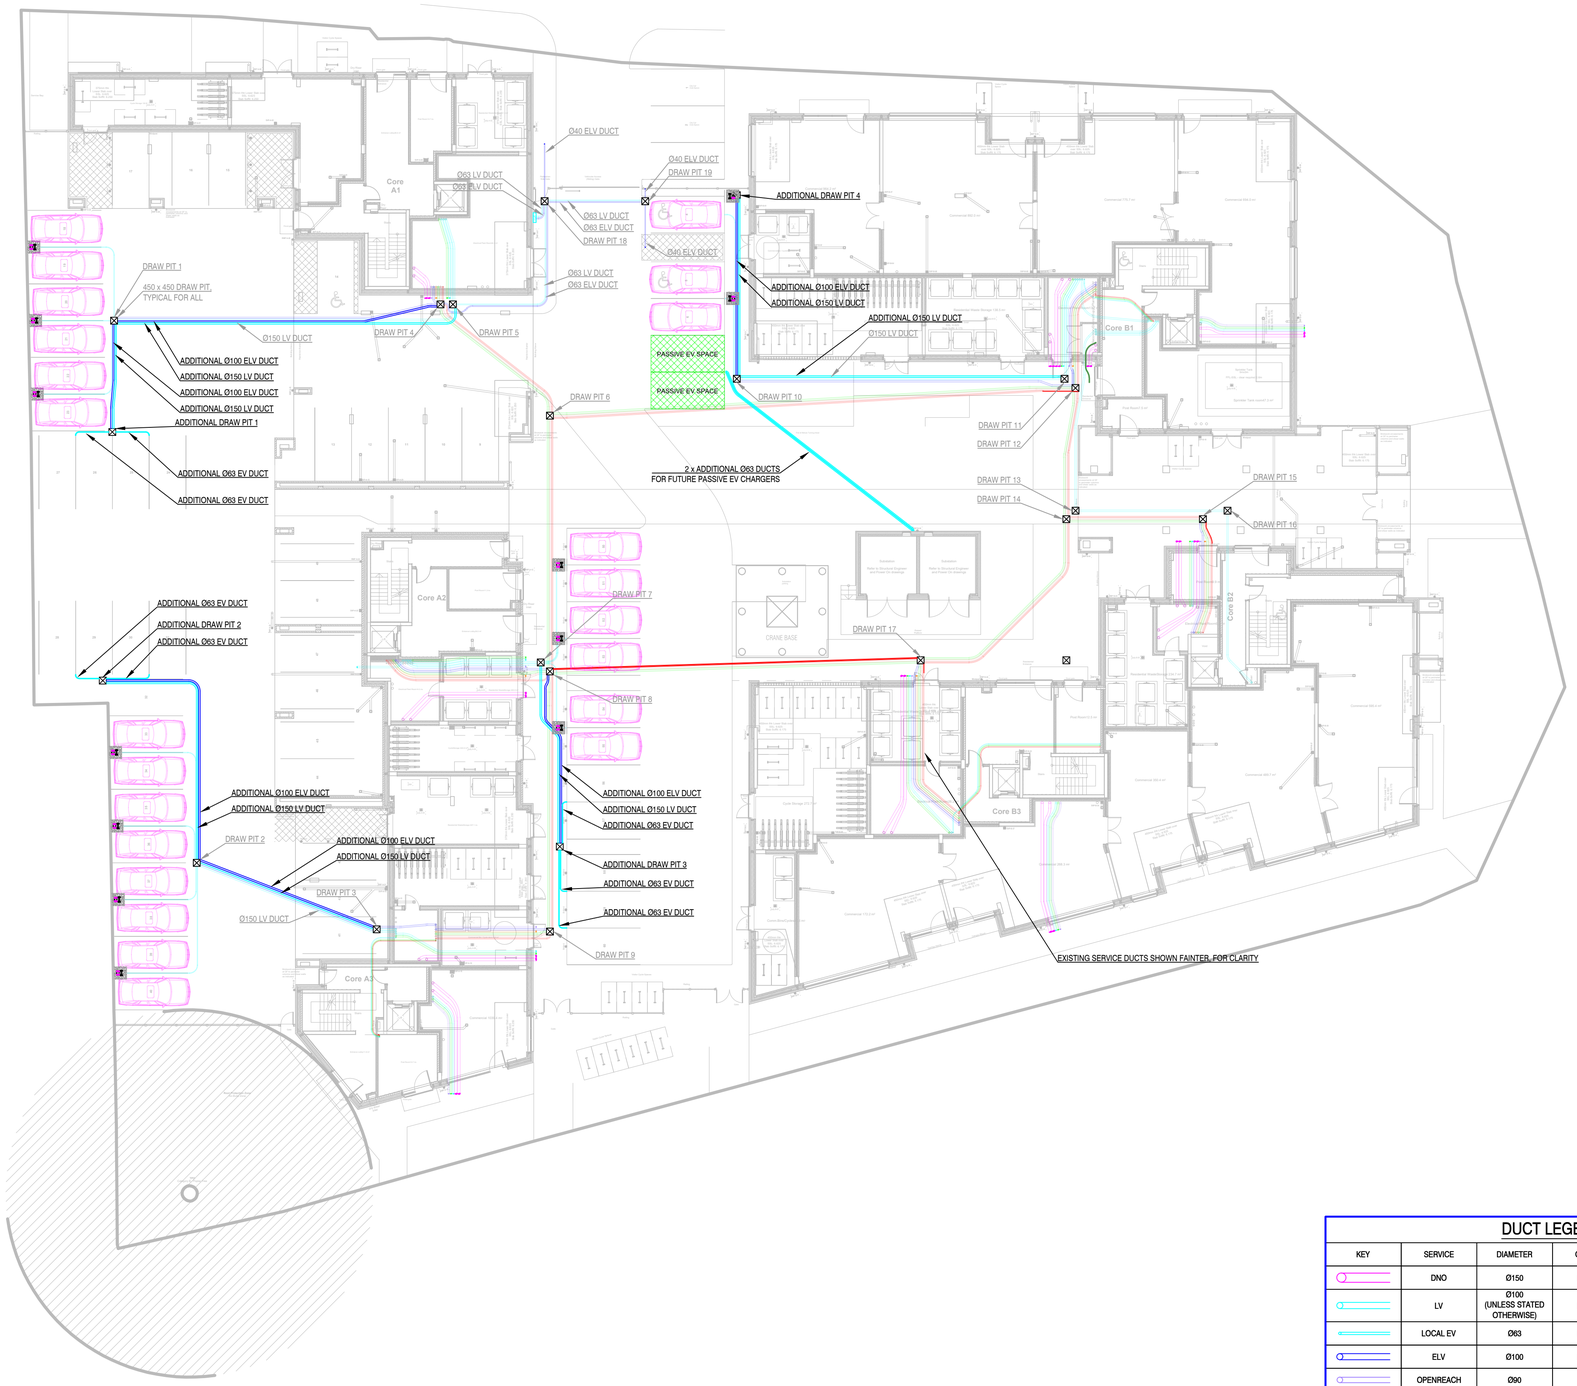

SOME SPARE & UNUSED DUCTS WILL NOW BE UTILISED FOR ADDITIONAL EV CHARGER REQUIREMENTS

DUCT LEGEND

KEY	SERVICE	DIAMETER	COLOUR	TYPE	MINIMUM COVER
	DNO	Ø150	BLACK	RIGICOIL	500mm
	LV	Ø100 (UNLESS STATED OTHERWISE)	BLACK	RIGICOIL	500mm
	LOCAL EV	Ø63	BLACK	RIGICOIL	500mm
	ELV	Ø100	BLACK	RIGICOIL	400mm
	OPENREACH	Ø90	GREY	OPENREACH	400mm
	SPARE	Ø100 (UNLESS STATED OTHERWISE)	BLACK	RIGICOIL	500mm
	FUTURE COMMS	Ø100	BLACK	RIGICOIL	400mm
	EARTH	Ø40	BLACK	RIGICOIL	500mm
	CCTV/TV	Ø100	GREEN	RIGICOIL	400mm
	FIRE ALARM	Ø63 (UNLESS STATED OTHERWISE)	RED	RIGICOIL	500mm

REV	DRN	DATE	DESCRIPTION
A	A.P.	29-11-2024	ADDITIONAL EV DUCTS ADDED

SCHEME
FORMER ADUR CIVIC CENTRE
159 FLATS

TITLE
EV CHARGER ADDITIONAL DUCTS & DRAW PITS

ISO 9001 REGISTERED FIRM
Electrical Services Ltd
1.2 CENTRAL POINT, KIRPAL ROAD
PORTSMOUTH, PO3 6FH
Tel: (023) 9281 6666 Fax: (023) 9281 6668
E-mail: enquiry@mrelectrical.co.uk

© This design is the property of MR Electrical Services Limited and shall not be reproduced or copied in any way or conveyed to a third party without the owners written permission

SCALE	1:200 @ A1	DATE	JUNE 2024
DRAWN	ANDY PAUL	CHECKED	GRAHAM WIGGINS

DRG. NO. J8300/SK502

REVISION A