




Proposed Rear Elevation (Scale 1:100)

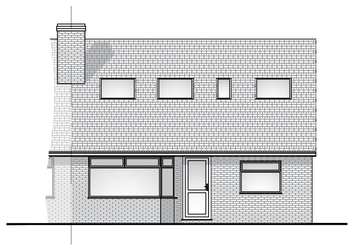


Proposed Front Elevation (Scale 1:100)

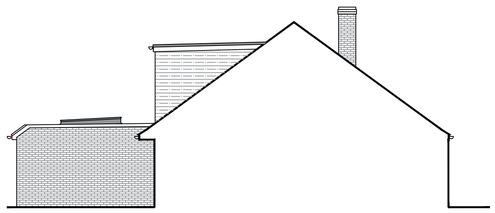


Proposed Side Elevation (Scale 1:100)

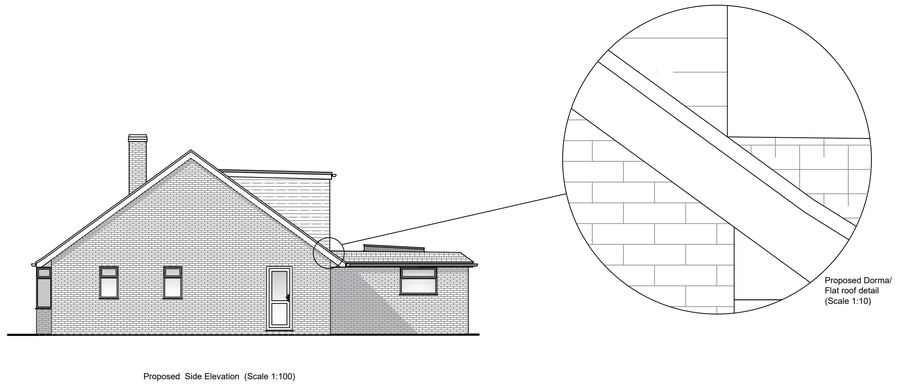


Proposed Side Elevation (Scale 1:100)

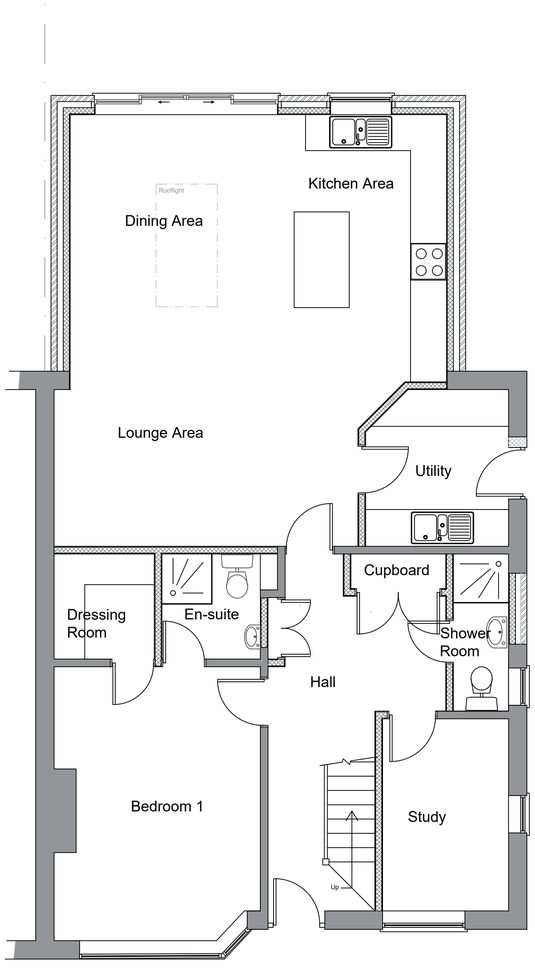

Existing Ground Floor Plan (Scale 1:50)

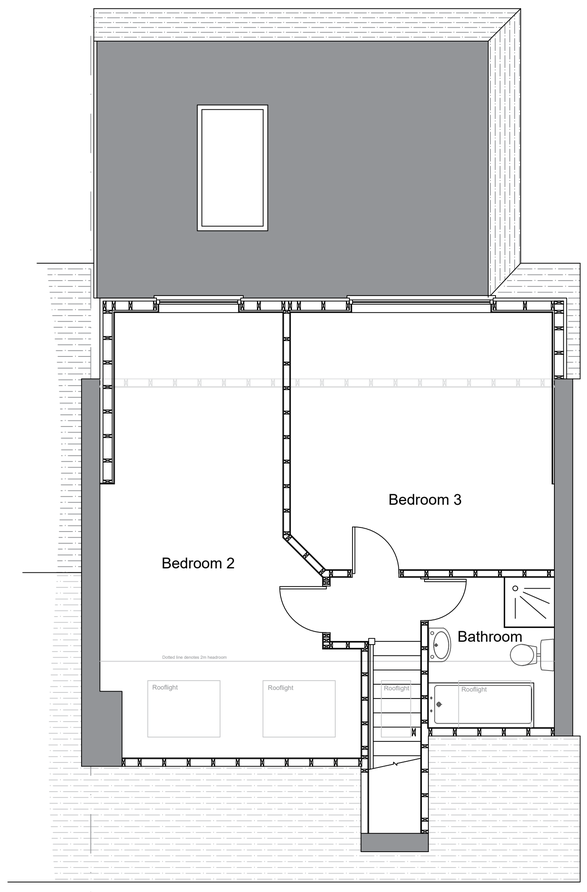

Proposed First Floor Plan (Scale 1:50)

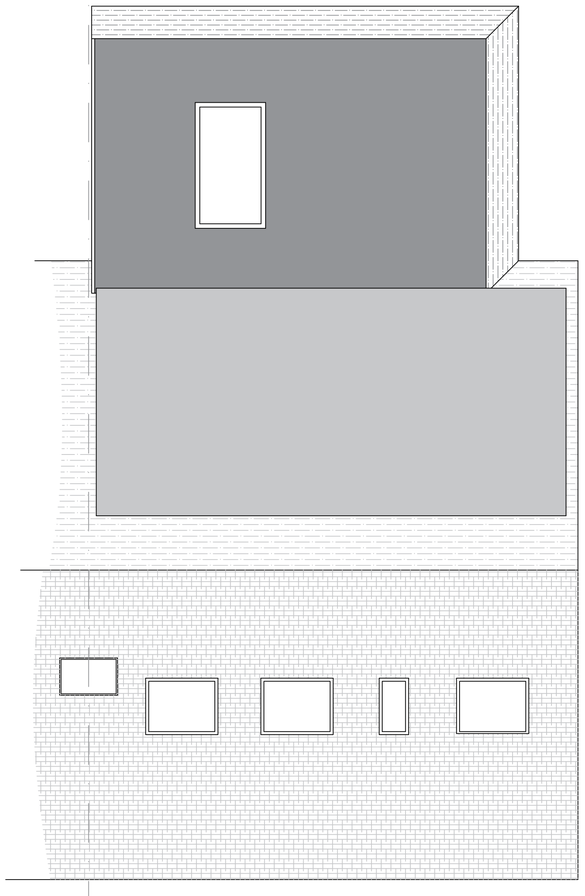

Proposed Roof Plan (Scale 1:50)

Scale Bar (1:100)

0m 5m 10m

Scale Bar (1:50)

0m 5m

Notes:
Materials to match those of the existing dwelling.

Dorma Dimensions:
Area x length = Total Volume
4.7m² x 7.7m = 31.21m²

Volume of dorma = 36.2m³

revisions		
A	Nov 2024	Labels corrected

DOWNSVIEW ASSOCIATES
Chartered Surveyors
Little Acorns, Hampers Lane, Storrington, West Sussex, RH20 3HJ
Tel: 01903 744111 Mob: 07824 [illegible]
Email: mail@downsview-associates.co.uk

address:
58 Cuckfield Crescent
Worthing
West Sussex
BN13 2EB

project:
Proposed dorma

title:
Proposed Layouts and elevations

scale:	date:	revision:
As noted @ A1	October 2024	A

drawing number:
2024.439.02