BLOCK PLAN. SCALE 1:500

N

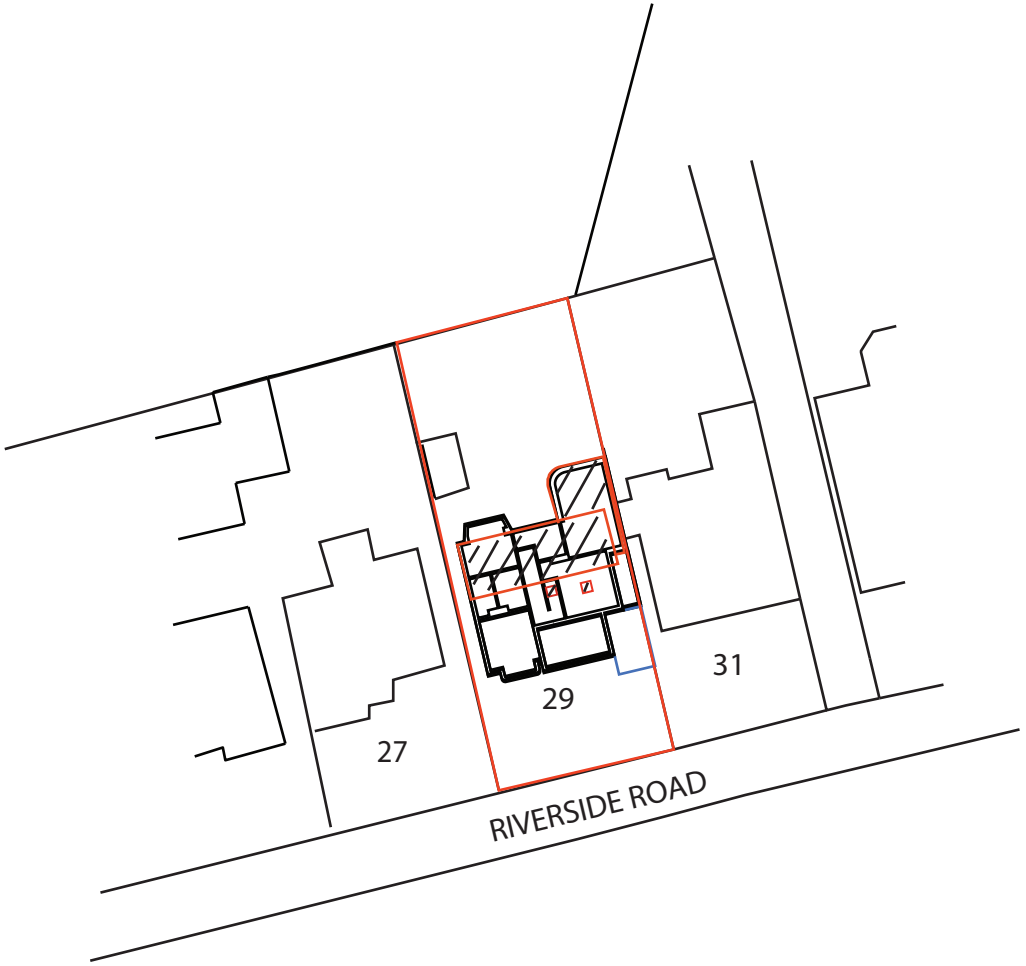

© copyright-G. CURD & G. FORDHAM

		29 RIVERSIDE ROAD SHOREHAM				**Drawing Title:** **PROPOSED SITE BLOCK PLAN**		1:500 Scale Bar 5m 10m 15m 20m
		BLOCK PLAN	**SCALE**	**1:500**	**A4**	Drawing No.- **29RR.BP**	Rev:1	**Date:- 07-06-2024**