

EXISTING ELEVATIONS. SCALE 1:100

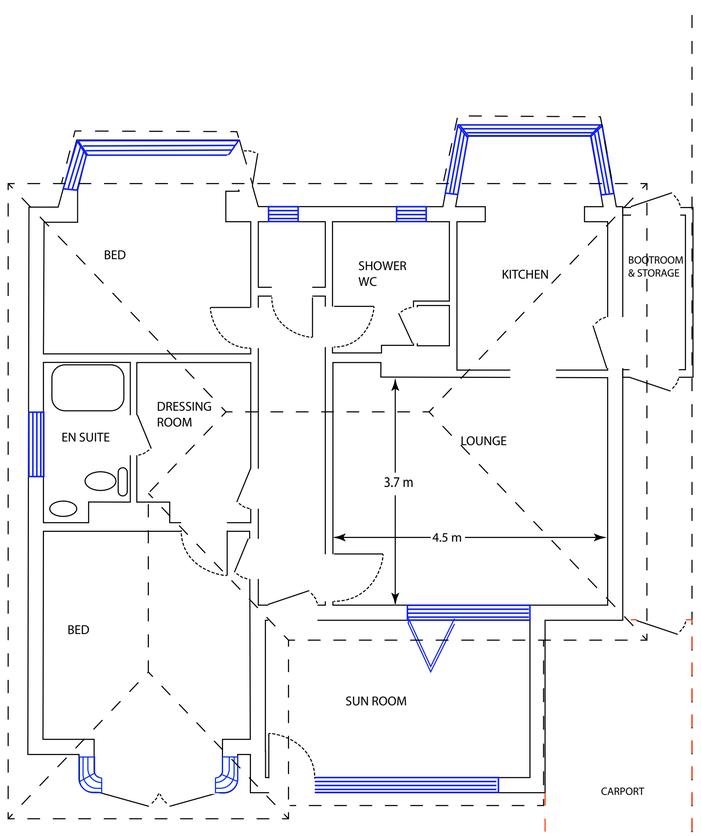

EXISTING GROUND FLOOR - SCALE 1:50

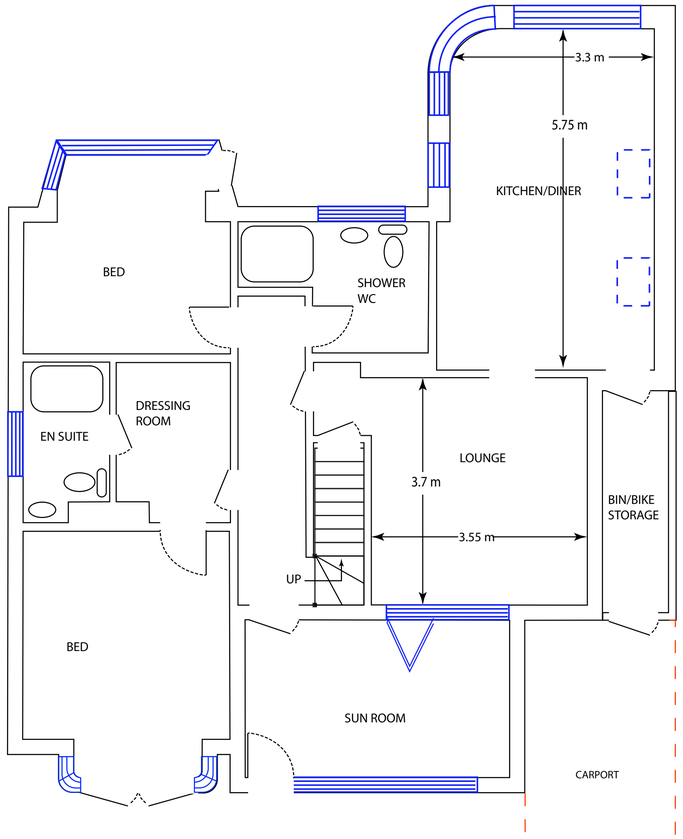

PROPOSED GROUND FLOOR - SCALE 1:50

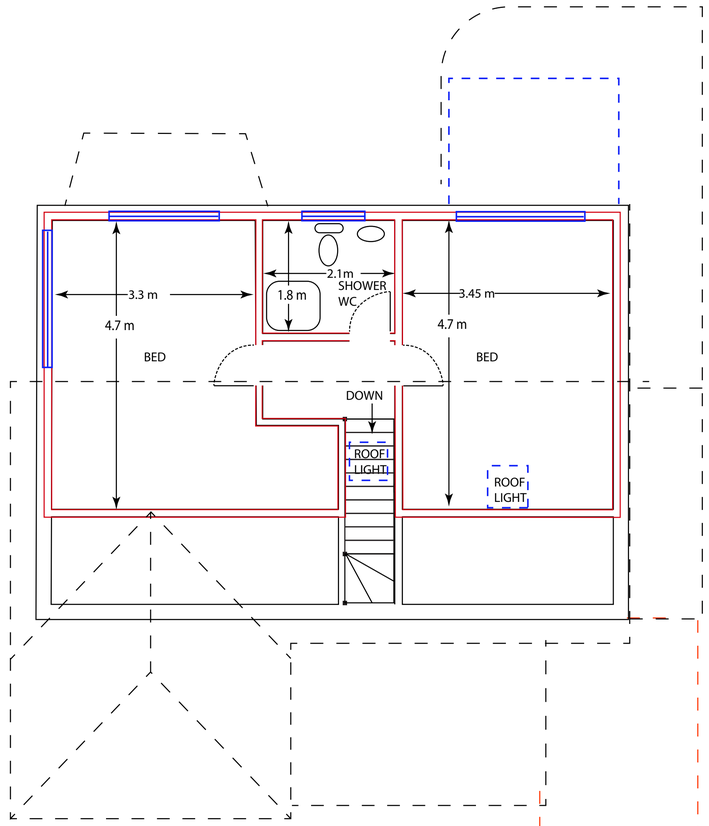

PROPOSED FIRST FLOOR - SCALE 1:50

1m 2m 3m 4m 5m 6m 7m 8m 9m 10m
1:50 Scale Bar

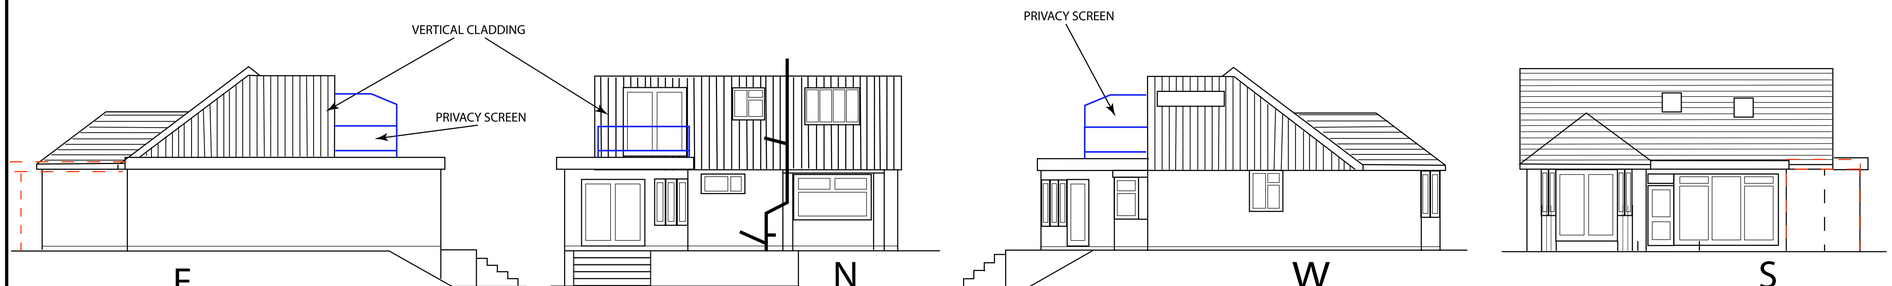

PROPOSED ELEVATIONS. SCALE 1:100

Notes

1. No critical dimensions are to be scaled from this drawing. (except for planning purposes)
2. It is the contractor's responsibility to ensure that all work is carried out in accordance with Local Authority and N.H.B.C requirements and that all plumbing and electrical work complies with the current regulations of the area water board and electricity board.
3. Any works carried out prior to the receipt of the necessary approvals are the responsibility of the client.
4. Whilst every effort has been made to obtain accurate information on the existing structure or site, it is essential that the contractor or client check at every stage and notify the Designer of any discrepancies.

© copyright-PRINCIPLE DESIGNERS-
GEORGE CURD & GAIL FORDHAM

JOB DESCRIPTION:-

RAISE ROOF HEIGHT BY 300MM.
HIP TO GABLE ENDS AT EAST AND WEST ELEVATIONS. FULL WIDTH REAR EXTRA STOREY WITH VERTICAL CLADDING TO REAR FACING AND GABLE ENDS. FRONTAGE TO BE TILED TO MATCH EXISTING. SINGLE STOREY FLAT ROOF REAR AND SIDE EXTENSION TO BE FINISHED IN WHITE RENDER TO MATCH EXISTING.

Client: GEORGE CURD & GAIL FORDHAM

Job Title:
29 Riverside Road
Shoreham Beach

Drawing Title:
EXISTING AND PROPOSED FLOOR PLANS AND ELEVATIONS

Scale - 1:50 / 1:100

Date:- 07-06-2024

Drg no.-**29RR.LC.SSR&SE**
REV:-1

A1 - 841mm x 594mm