T.P. OFFICE COPY
BOROUGH OF WORTHING
DEPOSITED 4/4/11
WSI 11 0247/LBC

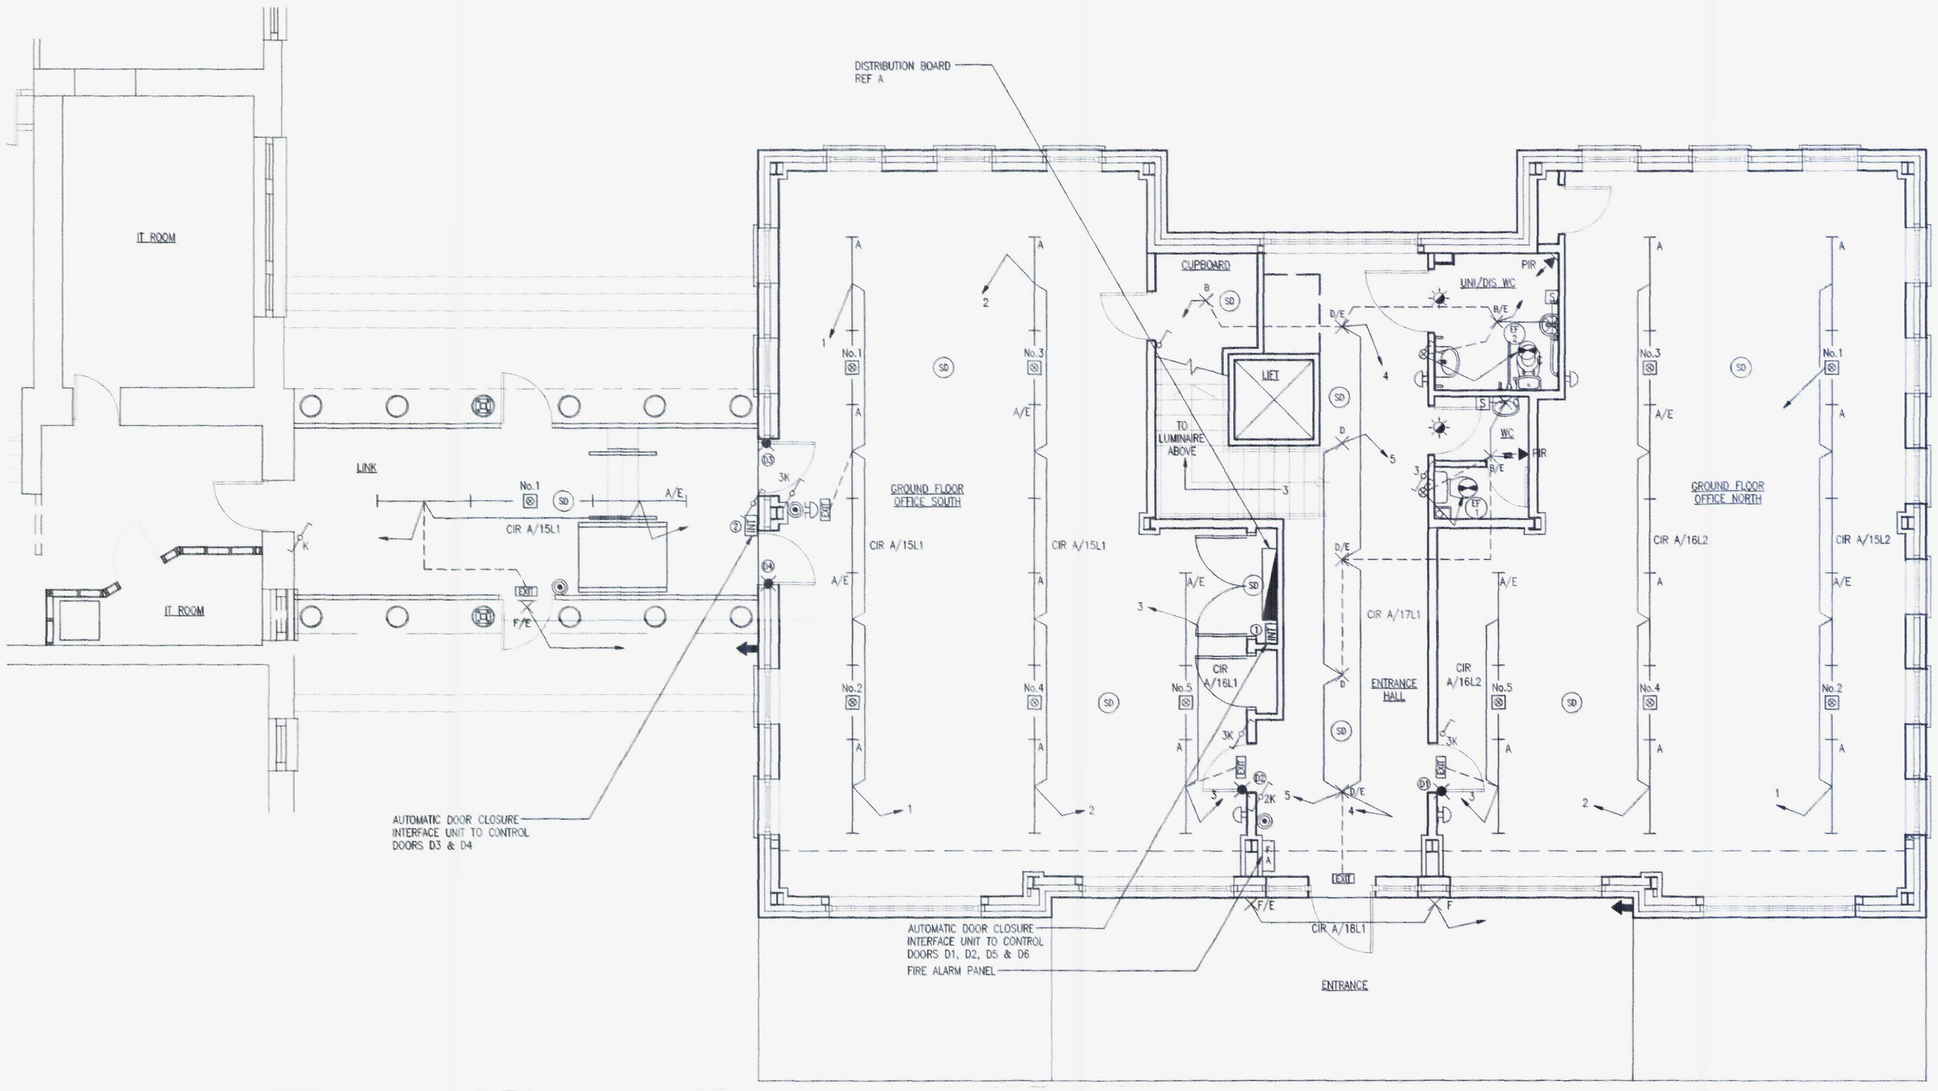

TENDER DRAWING

NOTES

1. THIS DRAWING TO BE READ IN CONJUNCTION WITH DRAWING NUMBERS P3954/E302, E303, E304 & ME401.
2. SOLID LINES BETWEEN POINTS INDICATE SWITCH LINES THEY DO NOT REPRESENT CONDUIT OR CABLE ROUTES.
3. BROKEN LINES BETWEEN POINTS INDICATE CIRCUIT LINES. THEY DO NOT REPRESENT CONDUIT OR CABLE ROUTES.

SYMBOLS

- SURFACE MOUNTED FLUORESCENT LUMINAIRE ('N' DENOTES TYPE, 'E' DENOTES EMERGENCY)
- CEILING MOUNTED LOW ENERGY LUMINAIRE ('N' DENOTES TYPE, 'E' DENOTES EMERGENCY) REFER TO DRAWING No. P3954/E301
- AS ABOVE BUT WALL MOUNTED ('N' DENOTES TYPE, 'E' DENOTES EMERGENCY)
- WALL MOUNTED EXIT EMERGENCY LUMINAIRE ('N' DENOTES TYPE)
- ONE WAY LIGHT SWITCH ('N' INDICATES No. OF GANGS 'K' DENOTES EMERGENCY TEST KEY SWITCH)
- AS ABOVE BUT 2 WAY
- INTERMEDIATE LIGHT SWITCH
- SURFACE MOUNTED EMERGENCY LUMINAIRES ('N' DENOTES TYPE)
- DAYLIGHT/MOVEMENT DETECTOR TO CONTROL GROUP OF LUMINAIRES
- PHOTO CELL TO CONTROL EXTERNAL LIGHTING VIA TIME CLOCK
- DUAL VOLTAGE SHAVER UNIT
- EXTRACT FAN 3 POLE SWITCH
- FIRE ALARM AUDIBLE SOUNDER
- FIRE ALARM SMOKE DETECTOR
- FIRE ALARM MANUAL BREAK GLASS UNIT
- FIRE ALARM FLASHING BEACON
- EXTRACT FAN
- AUTOMATIC DOOR CLOSURES ON FIRE ALARM SIGNAL
- AUTOMATIC DDOOR CLOSURE INTERFACE UNIT ('N' DENOTES REFERENCE NUMBER)
- PIR LIGHTING CONTROL UNIT

Rev	Date	Revisions

Consultant
Browning & Hussey Partnership
Building Services & Environmental Engineering Consultants
1 Kings Court
Harwood Road
Horsham, West Sussex
RH13 5UR
Tel: 01403 264447 Fax: 01403 264698

Client
BOND INTERNATIONAL SOFTWARE PLC

Job Title
BUILDING EXTENSION COURTLANDS
PARKLANDS AVENUE
GORING-BY-SEA
WORTHING WEST SUSSEX

Drawing Title
GROUND FLOOR
PROPOSED LIGHTING &
FIRE ALARM LAYOUT

Scale 1 : 50 @ A1

Date JAN 2009 | Drawn by YB

Drg No. P3954/E301 | Rev. •