All dimensions and levels must be checked on site prior to commencement. Do not scale from this drawing. Any discrepancies must be reported to mlsurveyors before work commences. Copyright of this drawing is retained by mlsurveyors and it must not be reproduced without the written approval of mlsurveyors.

BOROUGH OF WORTHING
DEPOSITED 4/4/11
TP REF No.
WB/ 11 / 0247/IBC

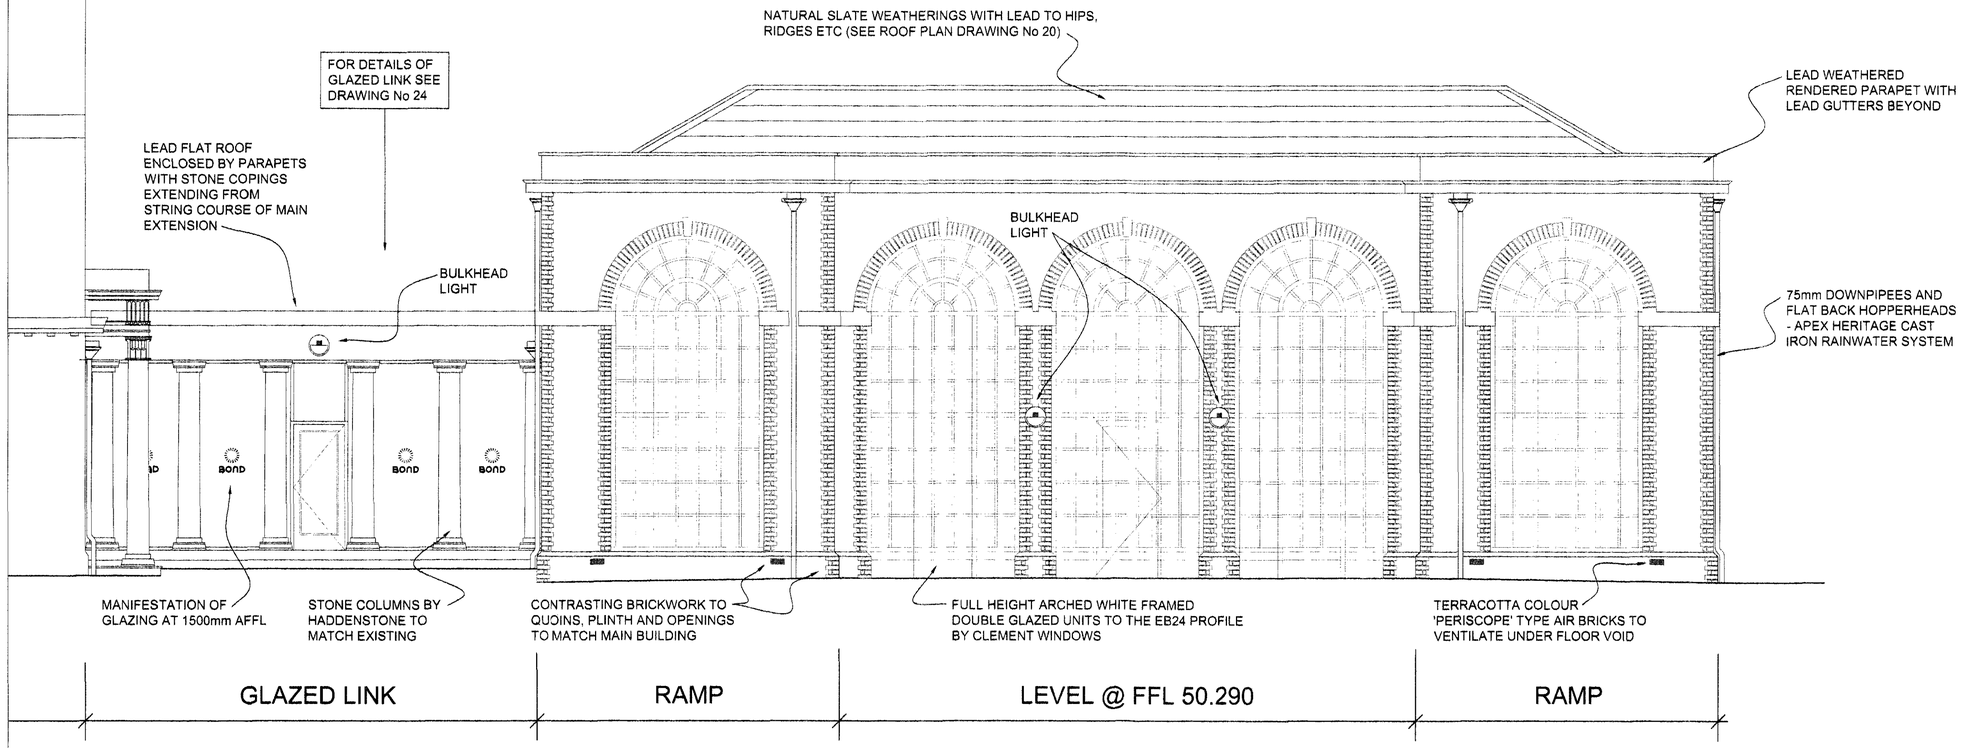


EAST ELEVATION

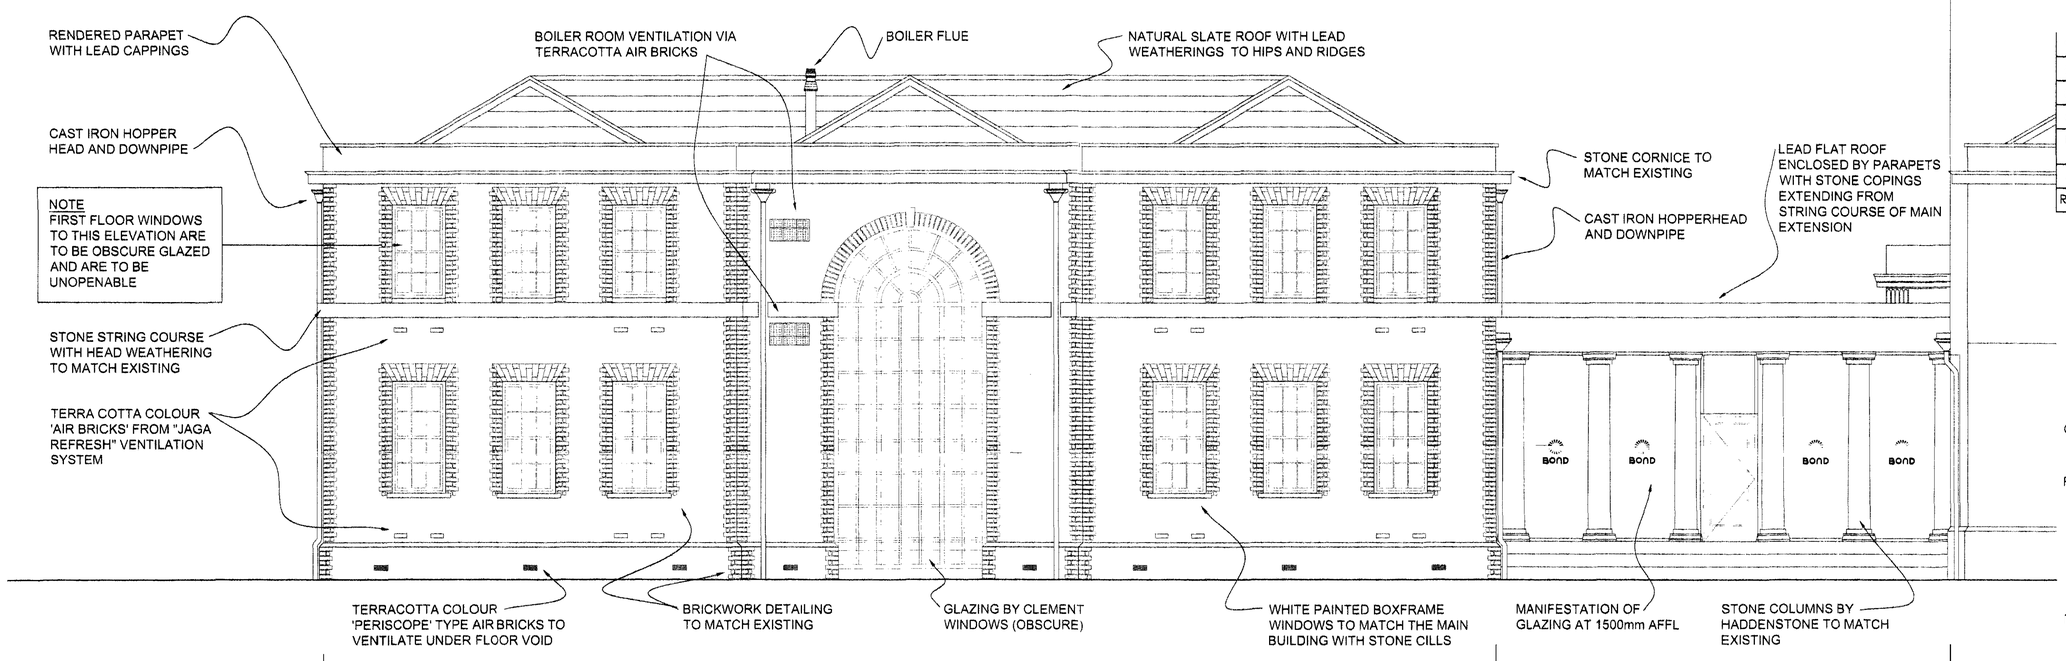


WEST ELEVATION

| Rev | Date | Description | Chkd |
|---|---|---|---|
| F | 07.01.11 | Bulkhead Lights to East Elevation | SH |
| E | 21.10.10 | Reversion to rendered parapets | SH |
| D | 23.08.10 | Omission pitched roof to link | SH |
| C | 26.11.09 | Lead cladding to parapets | SH |
| B | 04.03.09 | 'Jaga Refresh' vents and boiler added | SH |
| A | 19.02.09 | Boiler Room Ventilation | SH |

ml
32a The Broadway
Haywards Heath
West Sussex
RH16 3AL
Tel: 01444-458444
Fax: 01444-458454
hheath@mlsurveyors.co.uk
www.mlsurveyors.co.uk

Client
BOND INT'L SOFTWARE PLC

Project
COURTLANDS
PARKLANDS AVENEUE
GORING-BY-SEA, WORTHING
WEST SUSSEX

Title
AS PROPOSED
EAST & WEST ELEVATIONS

Scale: A1@1:50
Drawn By:
Date: 12.08
Drawing No.: 03-12-06-25
Rev: F