Existing

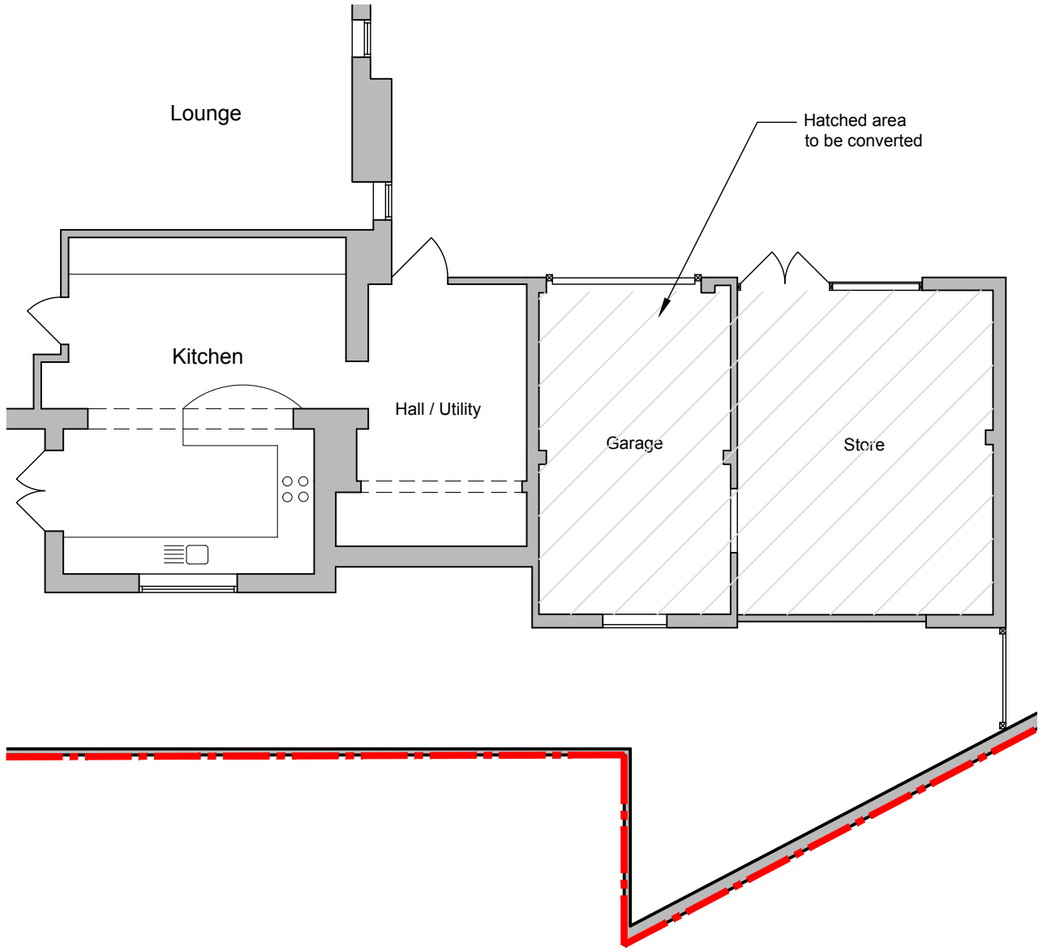

Ground Floor Plan

Scale 1:100 @ A3

SCALE BAR 1:100

0 5 10

Proposed

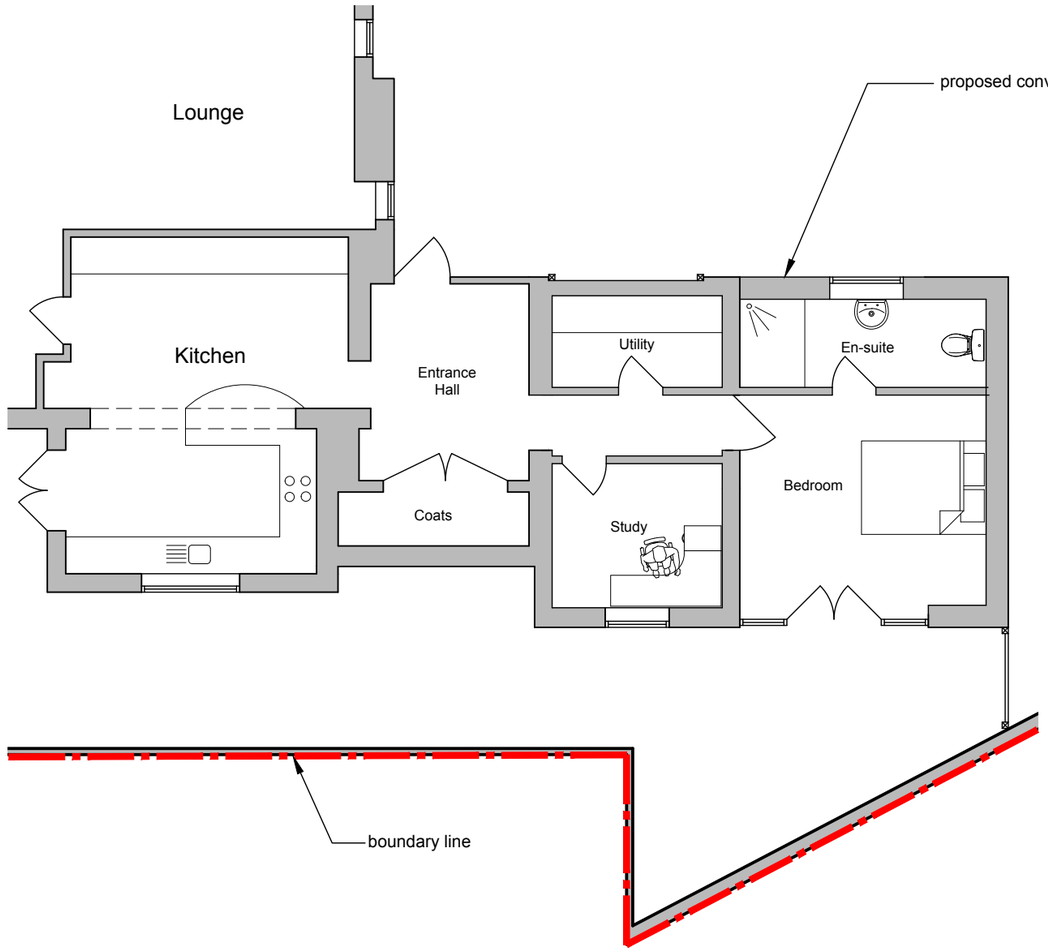

Ground Floor Plan

Scale 1:100 @ A3

© nat-design, all rights reserved. Use figured dimensions only. All dimensions are to be checked on site before any work is carried out. Please contact the Architect immediately regarding any discrepancies discovered on site.

	PLANNING ISSUE	-
Rev.	Notes	Date

NAT Design
Architectural Services

23 Mill Road
Angmering
BN16 4HT

Tel: 07599 199759
E: info@nat-design.co.uk

Project

Elm Grove Lodge
Elm Grove,
Lancing,
BN15 8PD

Drawing

Existing & Proposed
Floor Plan

Drawn By	Scale
NSE	as shown @ A3
Date	Revision
Aug 2020	

Drawing No.

692 - DPA -03