
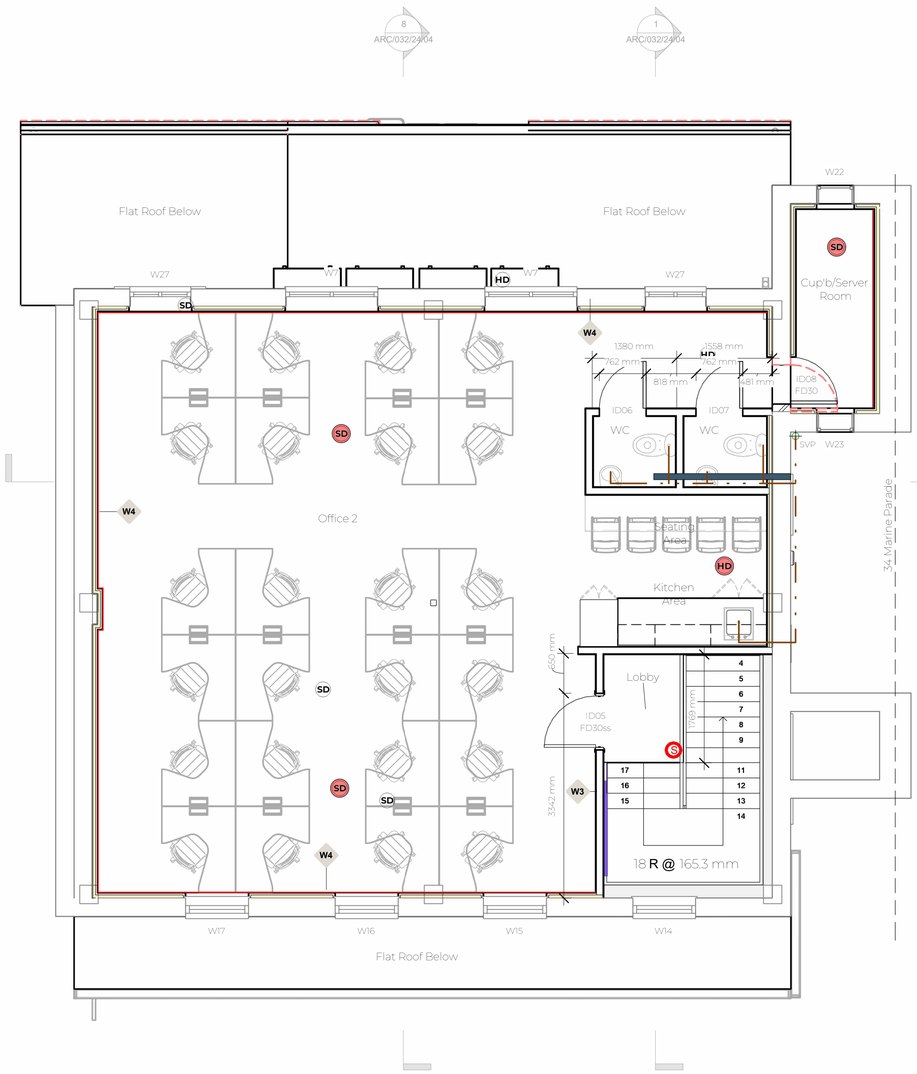


Second Floor

1 : 50

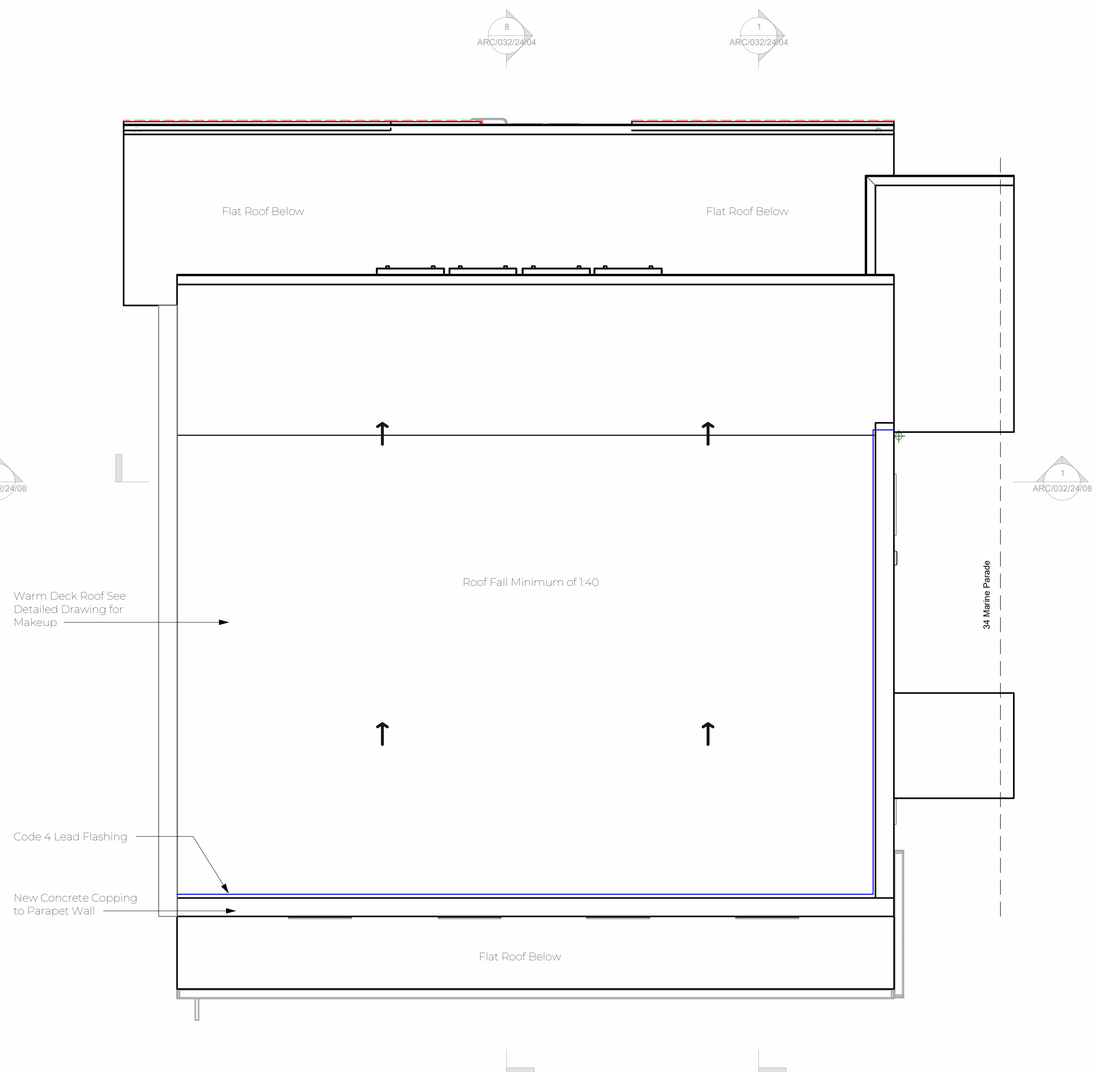

Roof Plan

1 : 50

LEGEND

W1 - Brick (to Match the Existing)
- 50mm Clear Cavity
- 50mm PIR Insulation
- 100mm Blockwork
-12mm Plasterboard on Dot & Dabs

W2 - 12.5mm Plasterboard
- 100mm Masonry Blockwork
- 12.5mm Plasterboard

W3 - 12.5mm Plasterboard
- 100mm Timber Stud Partitions
- 12.5mm Plasterboard

W4 - 12.5mm Soundbloc Board
- 25x38mm Timber Batterns
- Vapour Control Layer
- 50mm PIR Insulation Between Studs
- Existing Wall

Existing Walls

Demolish Wall

SD HD CO — Smoke and Heat Carbon Monoxide Detector

S — Fire Alarm Sounder

WD01 — Window Tag

EXD01 — Door Tag

Ceiling or Wall Mounted Extraction. Toilets to be 15lps with 15min Overrun

Rainwater Pipe

Underground Rainwater Pipe

Vapour Control Layer

SS — Self Closer & Smoke & Intumisent Seals

VP — Vision Panel

Skirt Trunking

Provide
- 10No double Sockets
- 5No Ethernat Sockets (CAT6)

Notes:

1. THE COPYRIGHT OF THIS DRAWING IS VESTED IN ARCHEVOLVE AND IT MAY NOT BE REPRODUCED IN WHOLE OR PART OR USED FOR THE MANUFACTURE OF ANY ARTICLE WITHOUT THE EXPRESS PERMISSION OF THE COPYRIGHT HOLDERS.

2. WORK TO FIGURED DIMENSIONS ONLY.

3. THIS DRAWING IS TO BE READ IN CONJUNCTION WITH ALL RELEVANT ARCHITECT'S, SERVICE ENGINEER'S AND ARCHEVOLVE AND SPECIFICATIONS.

Revision Number	Revision Description	Issued by	Revision Date

DATE: 22/03/24

STATUS: PLANNING ISSUE

SHEET SIZE: A1

SCALE: 1 : 50

DRAWN: AP

CHECKED:

CLIENT:
Connaught Leisure
2-3 Bath Place
Worthing
BN

SITE ADDRESS:

REVISION:

DRAWING: Refurb of Block

TITLE: Proposed SF & Roof Plan

DRAWING NO: ARC/032/24/02

PROJECT NO: BATHPL

ARCHEVOLVE
// design @archevolve.co.uk
// www. archevolve.co.uk
// 07830 325566
CIAT CHARTERED PRACTICE