



Main Facade (West Elevation)

1 : 50

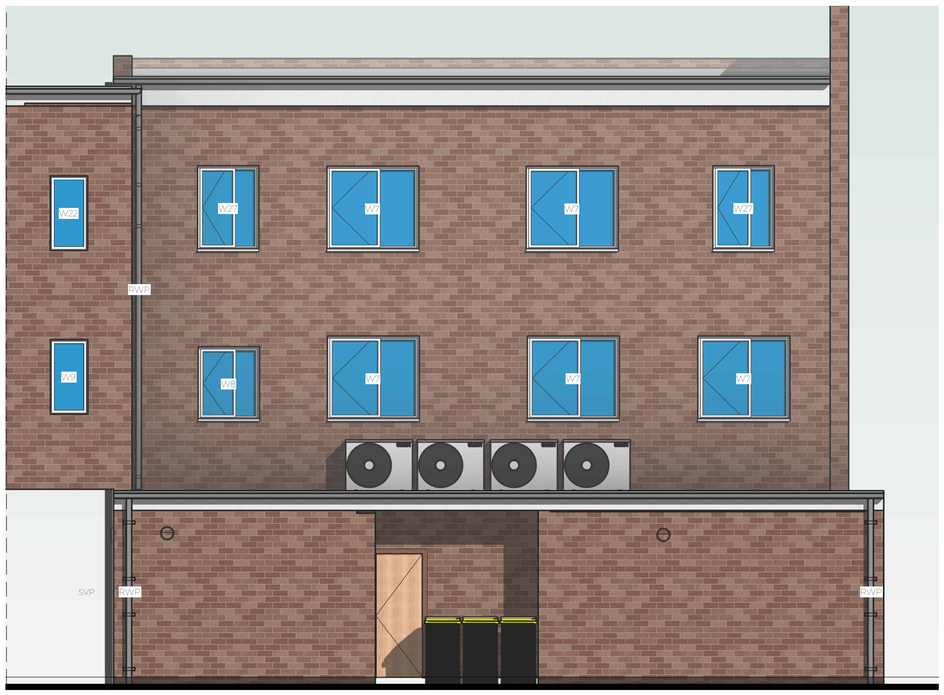

Back Facade (East Elevation)

1 : 50

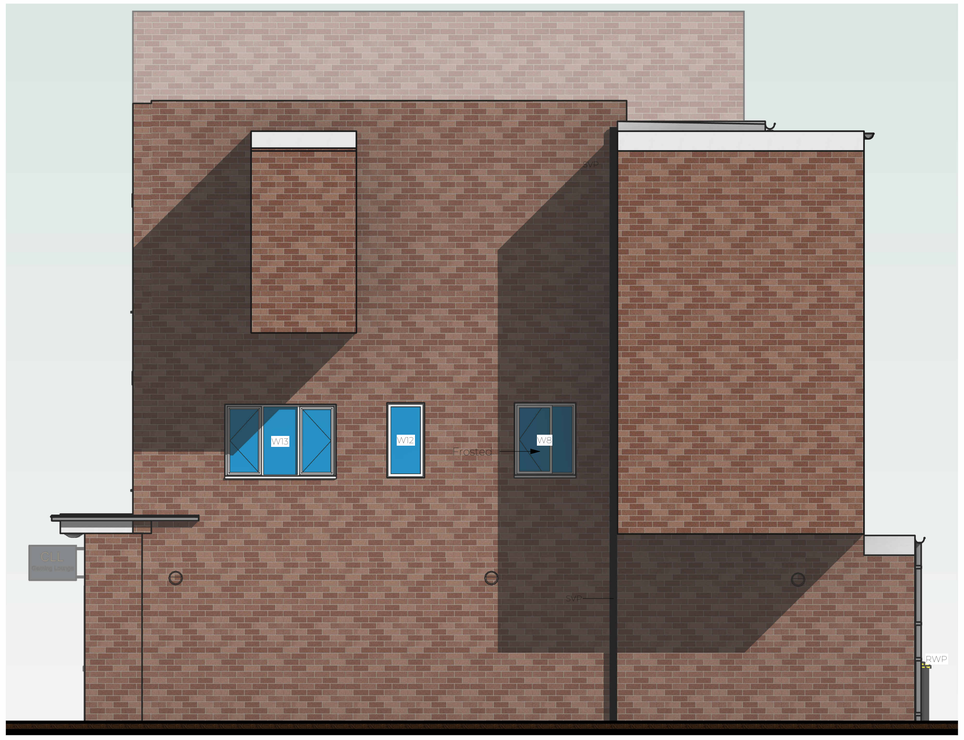

South Elevation

1 : 50

Material Schedule

- Brick work to match existing
- Painted Board - RAL 5008
- UPVC Windows - RAL 5008

0m 1m 2m 3m 4m 5m

VISUAL SCALE 1:50 @ A1

Notes:

1. THE COPYRIGHT OF THIS DRAWING IS VESTED IN ARCHEVOLVE AND IT MAY NOT BE REPRODUCED IN WHOLE OR PART OR USED FOR THE MANUFACTURE OF ANY ARTICLE WITHOUT THE EXPRESS PERMISSION OF THE COPYRIGHT HOLDERS.

2. WORK TO FIGURED DIMENSIONS ONLY.

3. THIS DRAWING IS TO BE READ IN CONJUNCTION WITH ALL RELEVANT ARCHITECT'S, SERVICE ENGINEER'S AND ARCHEVOLVE AND SPECIFICATIONS.

Revision Number	Revision Description	Issued by	Revision Date

DATE: 22/03/24

STATUS: PLANNING ISSUE

SHEET SIZE: A1

SCALE: 1 : 50

DRAWN: AP

CHECKED:

CLIENT:
Connaught Leisure

SITE ADDRESS:
2-3 Bath Place
Worthing
BN

REVISION:

DRAWING: Refurb of Block

TITLE: Proposed Elevations and Materials

DRAWING NO: ARC/032/24/03

PROJECT NO: BATHPL

2-3 Bath Place
Worthing, BN11 3BA
ARCHEVOLVE
// design @archevolve.co.uk
// www. archevolve.co.uk
// 07830 325566
CIAT CHARTERED PRACTICE