



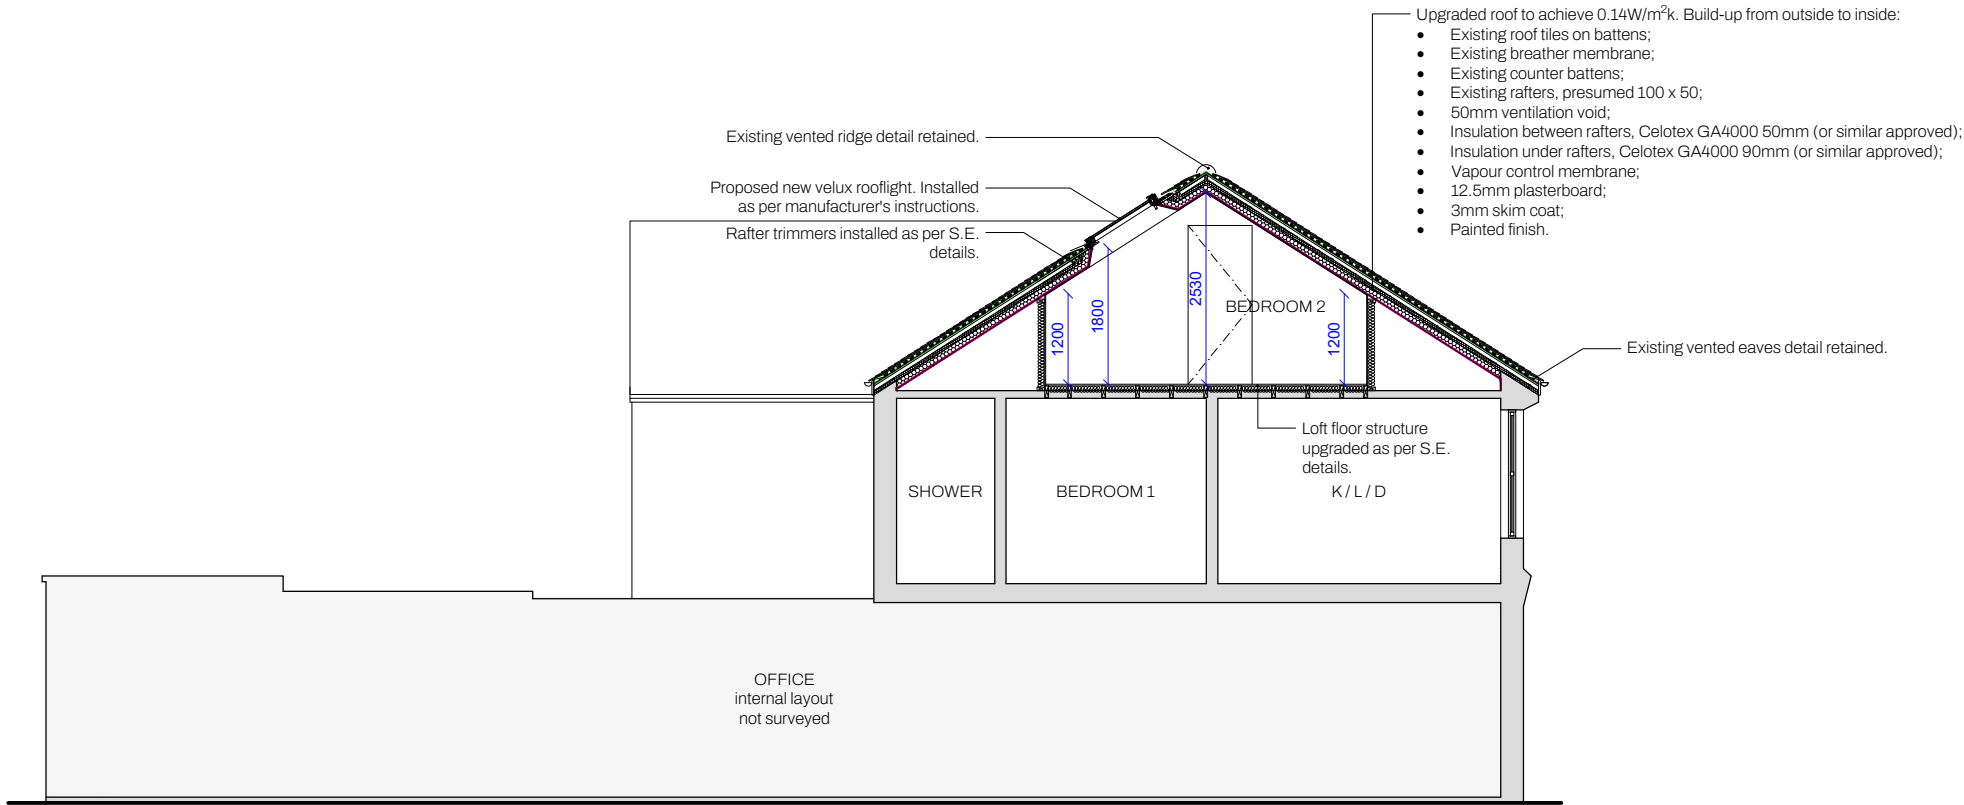

- Upgraded roof to achieve 0.14W/m²k. Build-up from outside to inside:
- Existing roof tiles on battens;
 - Existing breather membrane;
 - Existing counter battens;
 - Existing rafters, presumed 100 x 50;
 - 50mm ventilation void;
 - Insulation between rafters, Celotex GA4000 50mm (or similar approved);
 - Insulation under rafters, Celotex GA4000 90mm (or similar approved);
 - Vapour control membrane;
 - 12.5mm plasterboard;
 - 3mm skim coat;
 - Painted finish.



1:100	Proposed Sections
01	Section Through Main Roof

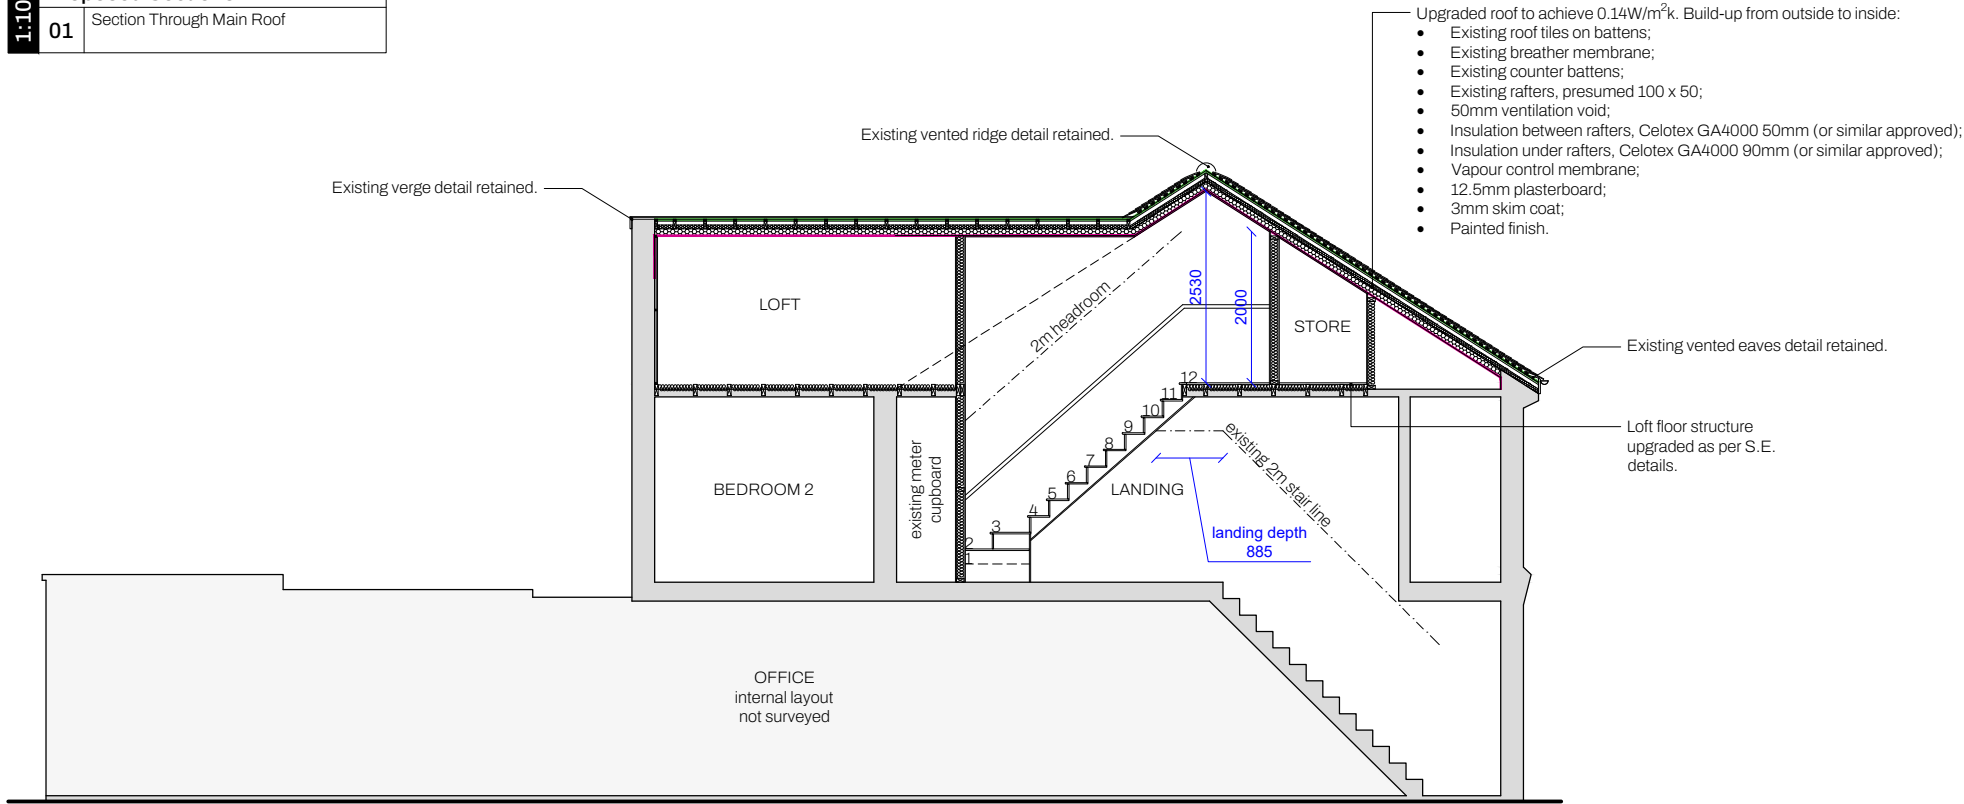

- Upgraded roof to achieve 0.14W/m²k. Build-up from outside to inside:
- Existing roof tiles on battens;
 - Existing breather membrane;
 - Existing counter battens;
 - Existing rafters, presumed 100 x 50;
 - 50mm ventilation void;
 - Insulation between rafters, Celotex GA4000 50mm (or similar approved);
 - Insulation under rafters, Celotex GA4000 90mm (or similar approved);
 - Vapour control membrane;
 - 12.5mm plasterboard;
 - 3mm skim coat;
 - Painted finish.

Do Not Scale, except for planning purposes.
All dimensions and conditions are to be checked on site prior to preparing drawings or commencing any work. © This drawing is the property of SETT Planning & Architecture Limited and protected by the Copyright, Designs and Patents Act, 1988



Roebuck House - 5 Roebuck Close
Reigate - Surrey - RH2 7ER
hello@sett-pa.com - www.sett-pa.com
01737 944 766

Rev	Date	Notes	Dr.	Ch.
/	10.04.26	Issued for client comment.	CG	SPA
A	13.04.26	Stairs adjusted to account for meter cupboard.	CG	SPA
B	15.04.26	Stairs adjusted to account for meter cupboard.	CG	SPA

Client:
MacLeod

Project:
2606-132a Pavilion Road
132a Pavilion Road, Worthing, BN14 7EL

Drawing:
Proposed Sections
Sections through main roof & stairs

Scale: 1:100@A3
Issued For: COMMENT

Drawing No. **2606(41)000**
Rev. **B**