


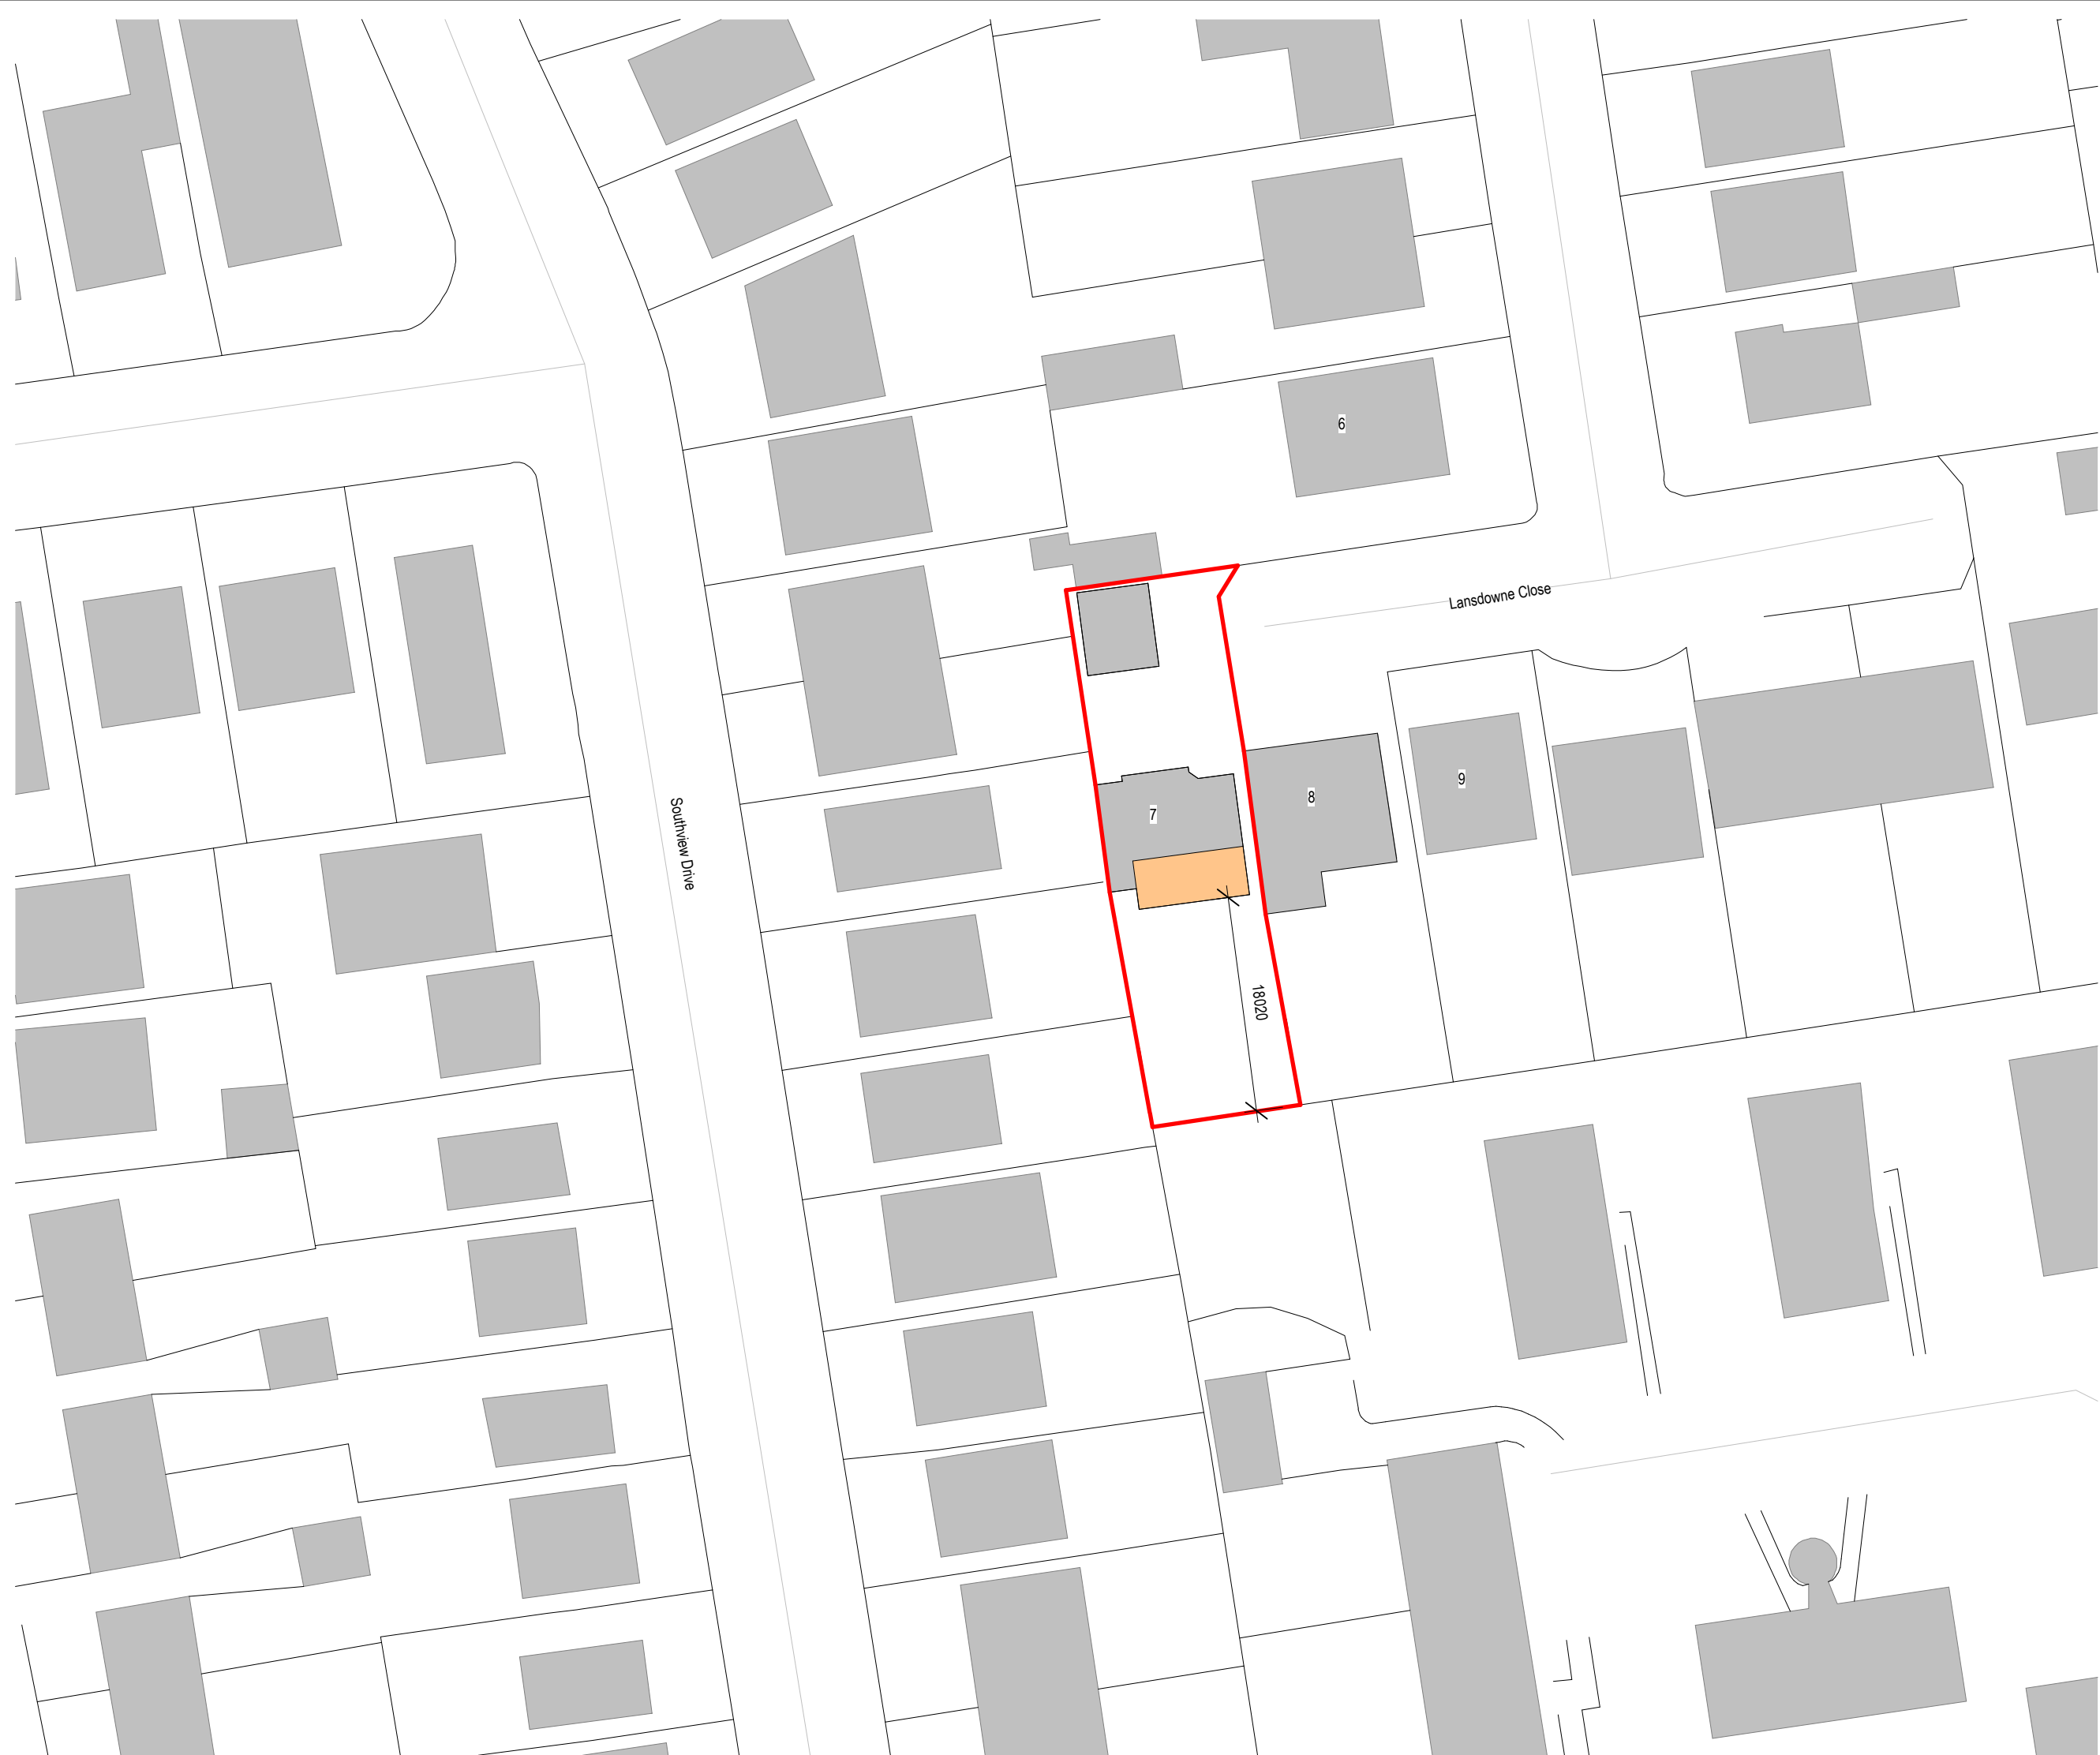

Revisions			
No.	Description	Date	By
1	PLANNING	30-03-26	

Notes:

GENERAL NOTES:

All dimensions & levels are preliminary and approximate and subject to utilities search, legal boundaries and detailed layouts/ design development through consultation.

Dimensions are to be checked on site by contractor & sub contractors prior to commencement of work, any discrepancies are to be highlighted immediately to the architects.

KEY

- Red boundary
- First floor extension

0 5 10 25

M

Scale: 1 : 500 @ A3

Project No. Project Name:

446 **7 Lansdowne Close**

Drawing Name:

Proposed Block Plan

Drawing No. Revision: Suitability Description:

P002 **P1** **PLANNING**

Drawn: MS Checked: GF Orig Paper Size: A3