


PROPOSED ROOF.

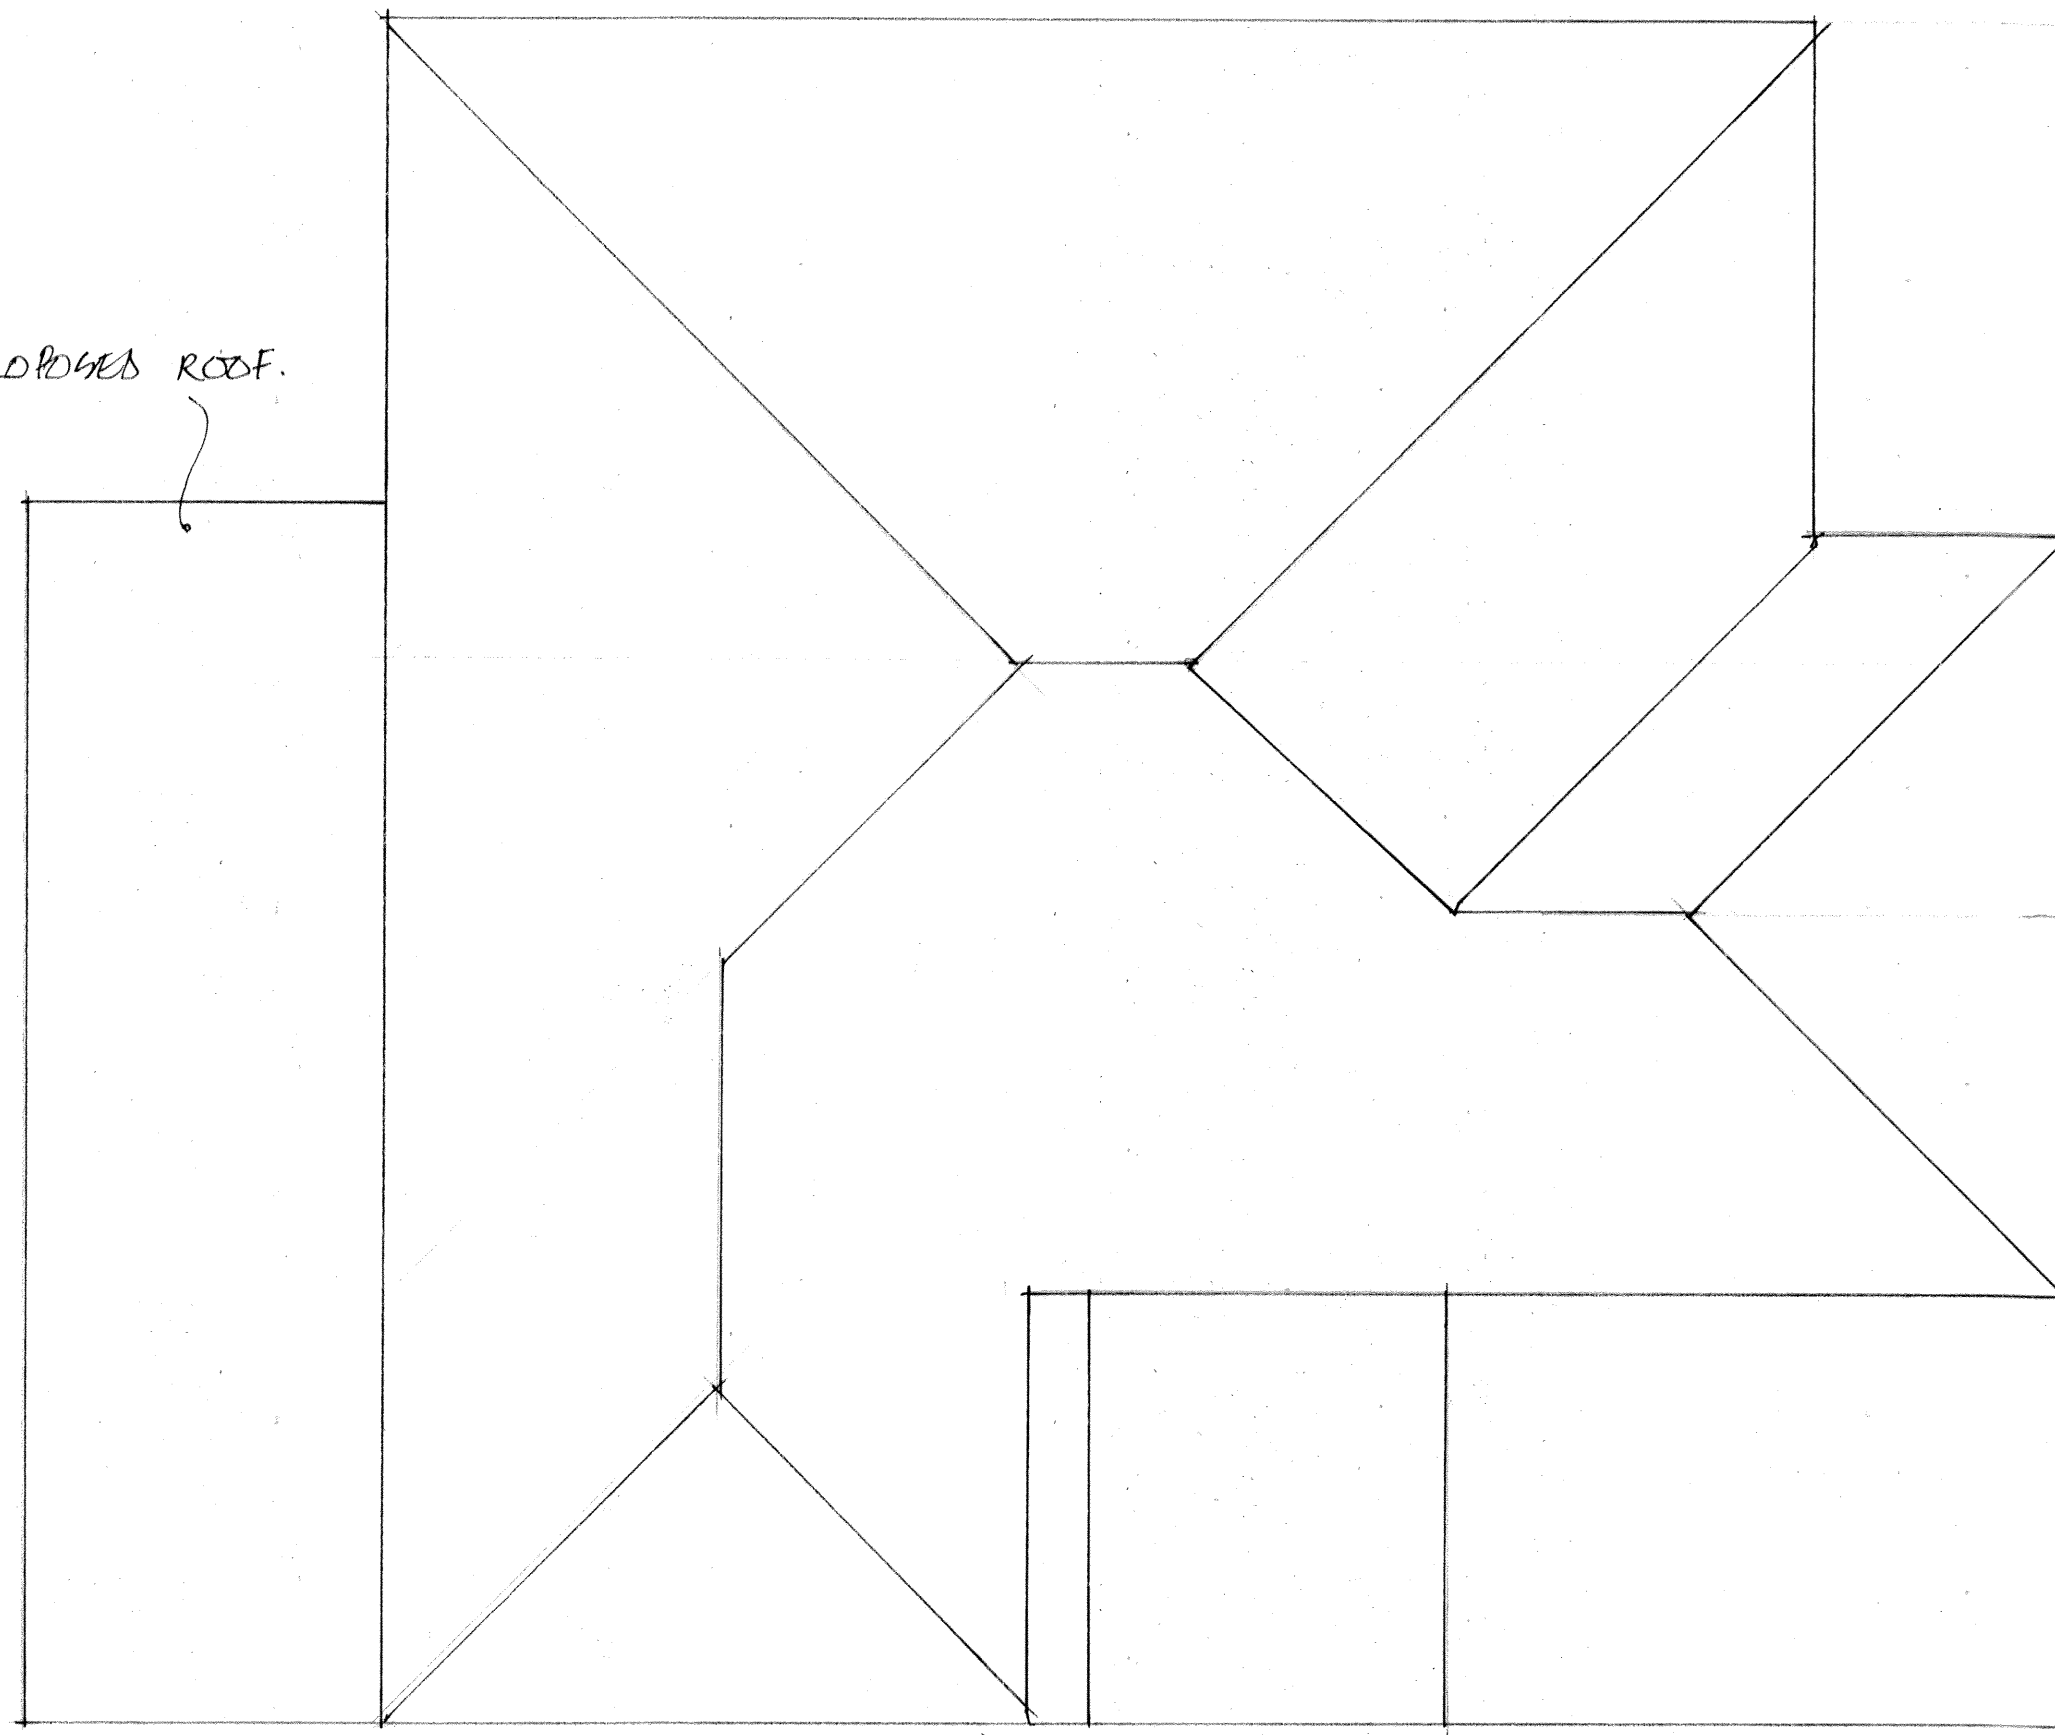

9 CASSBURY ROAD. BN14 9LD.
WORTHING.

ROOF PLAN: 1:50

A.3



CR 25-02