




SECTIONAL EAST ELEVATION

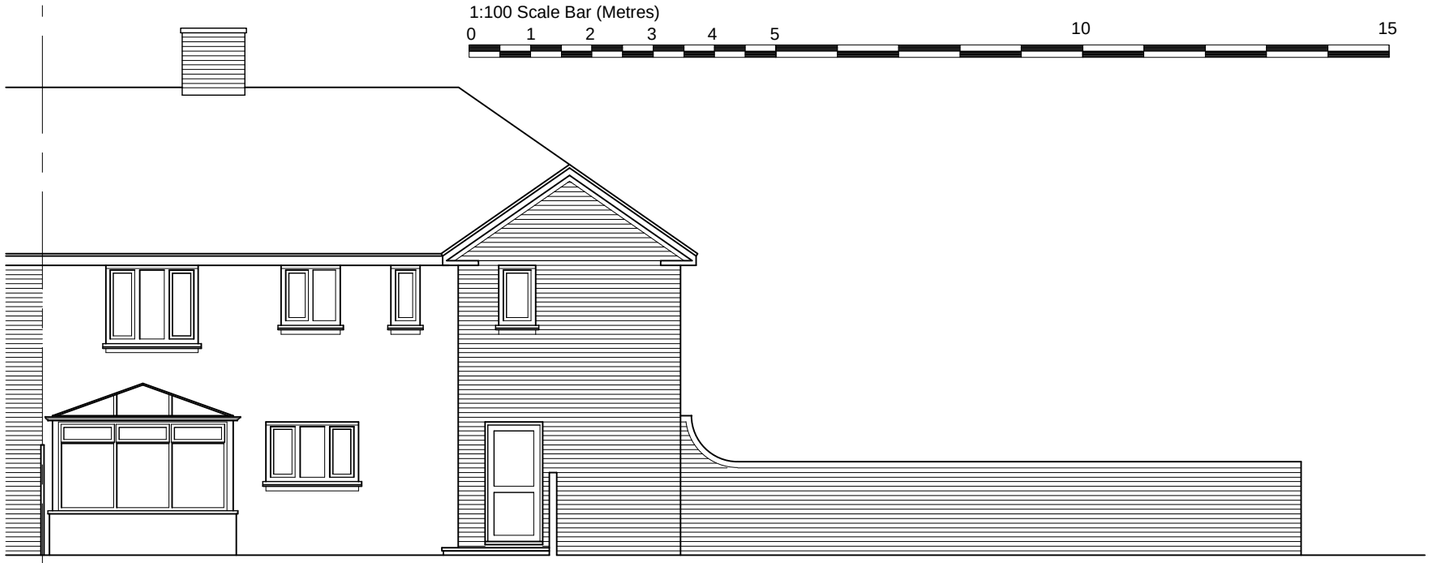

SOUTH ELEVATION

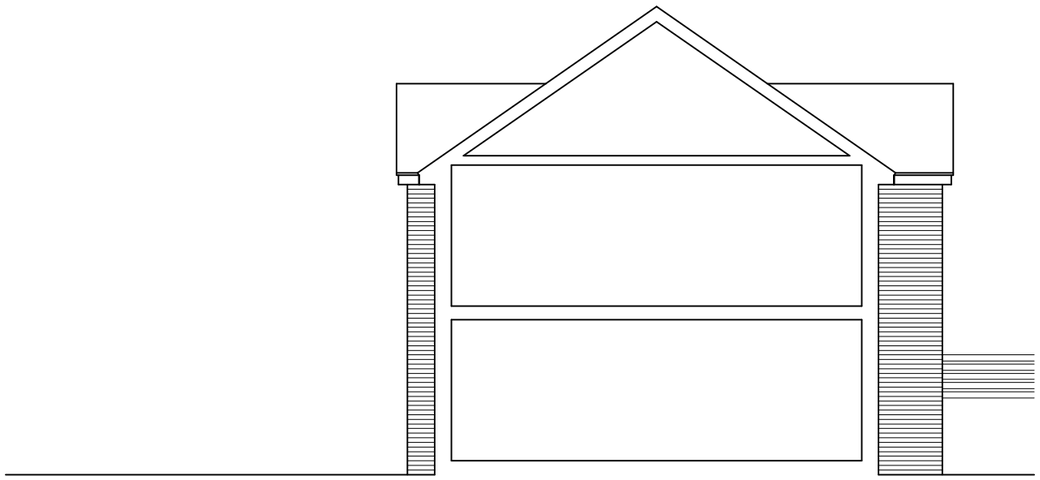

SECTIONAL WEST ELEVATION

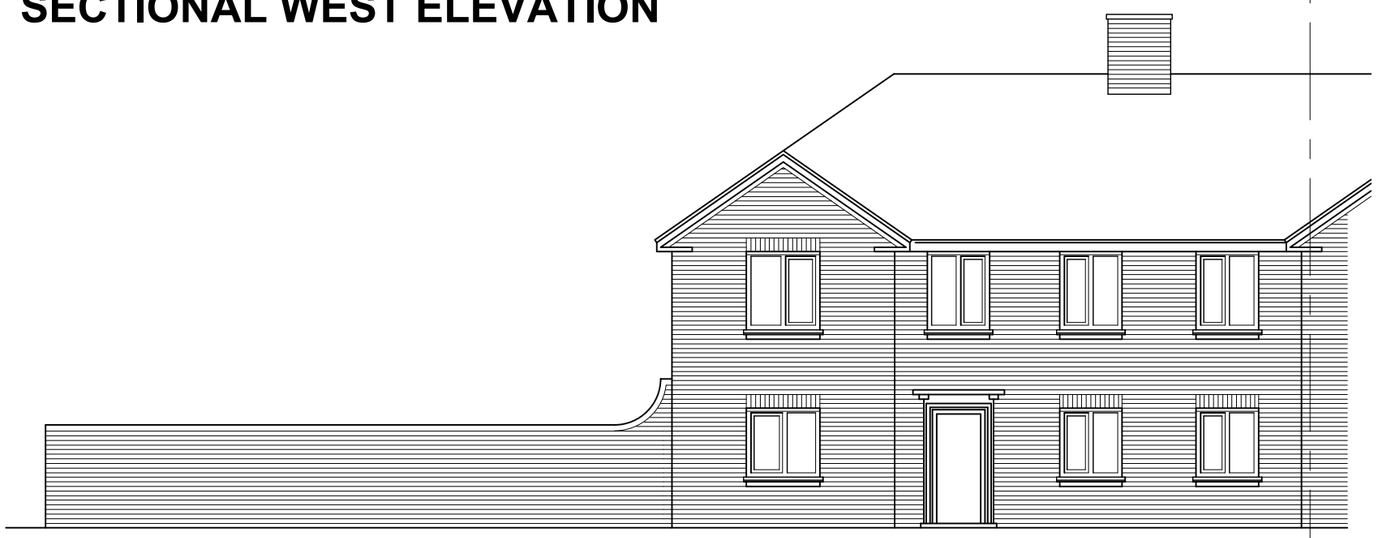

NORTH ELEVATION

Rev	By	Date	Note
B	L.O.	21/04/2021	Garage removed from application
A	L.O.	08/03/2021	Additional west elevations
-	L.O.	18/12/2020	Planning

Client	Mr J. Brown
Job	No.1 Tristam Close Sompting, Lancing, West Sussex. BN15 0BQ
Drawing	Proposed Extension and Alterations Proposed Elevations
Date	December 2020
Scale	1:100 at A3
Drawn By	L.O.
Dwg. No.	011120/SL-29 B

Cube17 Limited, 19 Parkfield Avenue, Bognor Regis, West Sussex. PO21 3BW. Tel. - 07747 771013 - email. info@cube17.co.uk