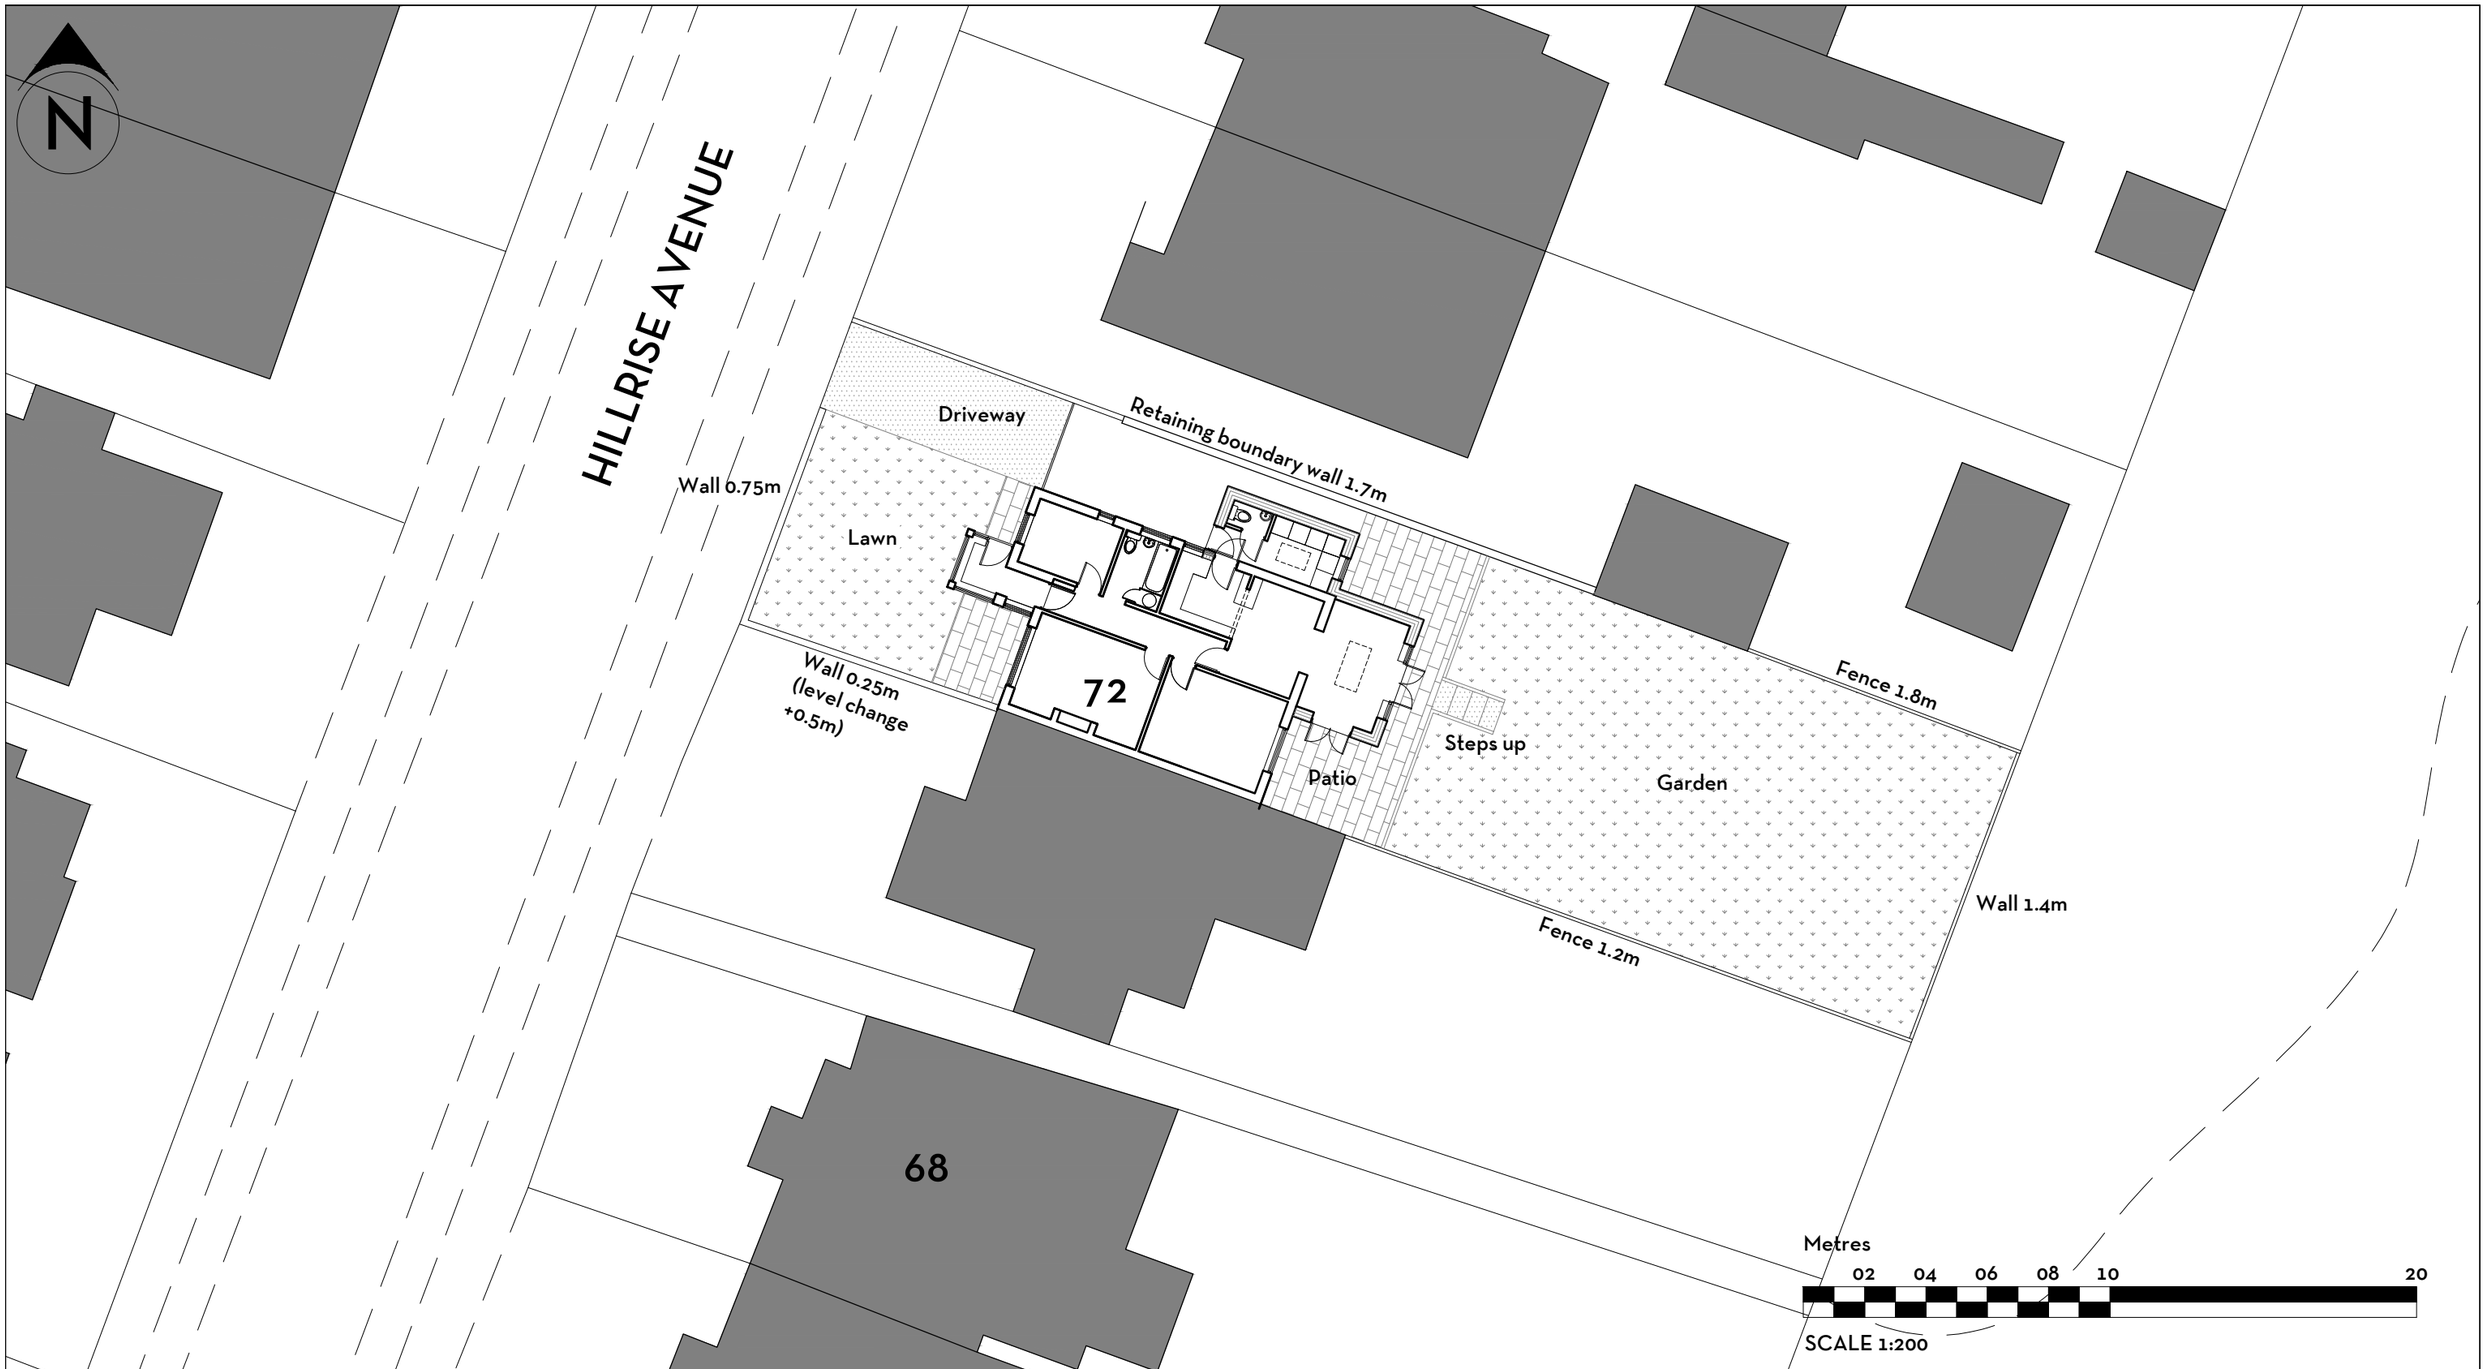

REVISIONS

ref	date		drawn
-	-	-	-

DESIGN INTENT ONLY
NOTES FOR CONSTRUCTION:

1. Dimensions shall be checked and verified prior to work being commenced on site.
2. This drawing is issued for the sole and exclusive use of the named recipient. Distribution to any third party is on the strict understanding that no liability is accepted by KM Architecture for any discrepancies, errors or omissions that may be present and no guarantee is offered as to the accuracy of the information shown.

KM ARCHITECTURE
CHARTERED ARCHITECT

46 VALEBRIDGE DRIVE
BURGESS HILL
WEST SUSSEX
RH15 0RW

01444 507443
kelly@kmarchitecture.co.uk
www.kmarchitecture.co.uk

job

72 HILLRISE AVENUE
SOMPTING
WEST SUSSEX
BN15 0LT

PLANNING DRAWING

title

SITE PLAN AS PROPOSED

scale	1:200 @ A3		
date	03/02/22		
drawn	KMM	checked	XX
drawing number	2031_00_31	revision	-