This drawing is the copyright of sally williams architects Ltd.



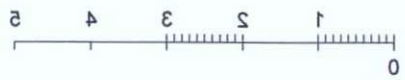

ADUR & WORTHING
PLANNING SERVICES
PLAN
AWDM/1333/12
DATE
VALID
30 OCT 2012

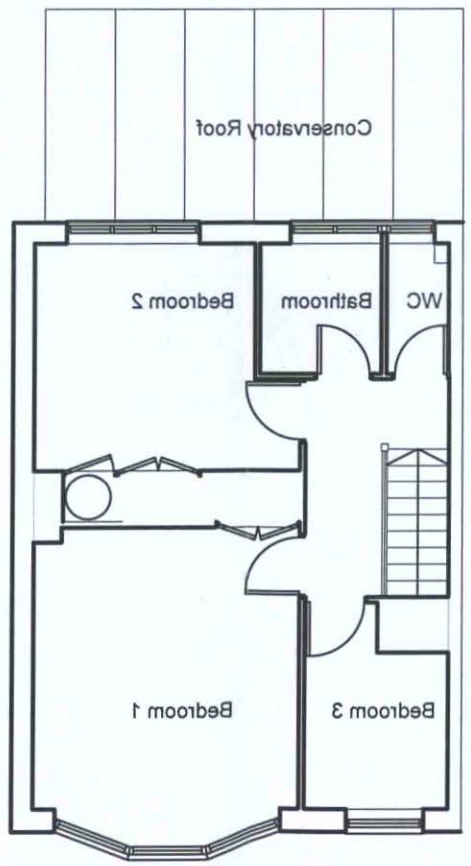

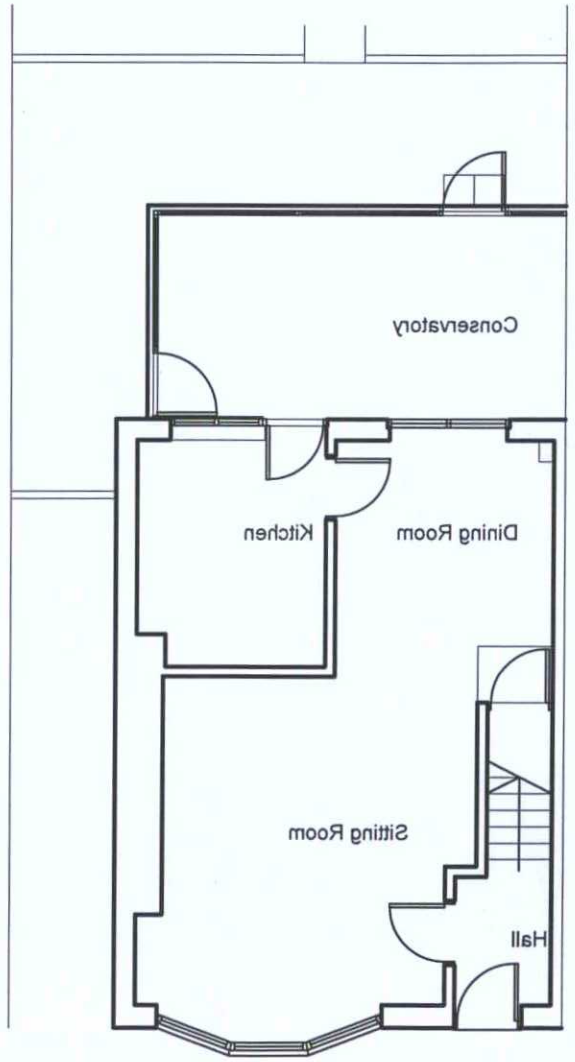

Existing Ground and First Floor Plans scale 1:100

sally williams architects

Client
Mrs M Brown

Project Name
126 Greenacres, Shoreham
Conservatory Replacement
Single Storey Rear Extension

Drawing Title
Plans : Existing
Ground and First Floors

Drawing No	Scale	Rev
MHS/03	1:100 @ A3	