
1:100 @ A1

EXISITNG ELEVATIONS

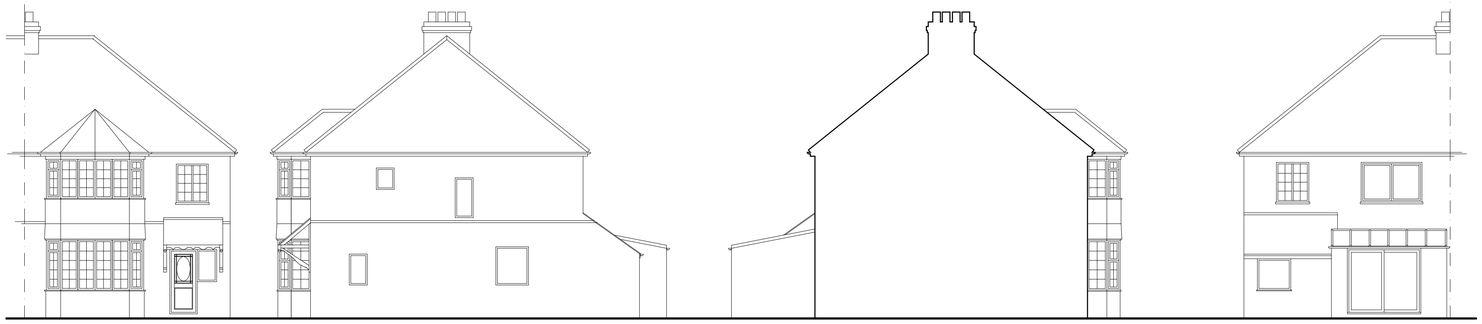


WEST (FRONT)

SOUTH (SIDE)

NORTH (SIDE)

EAST (REAR)

PROPOSED ELEVATIONS

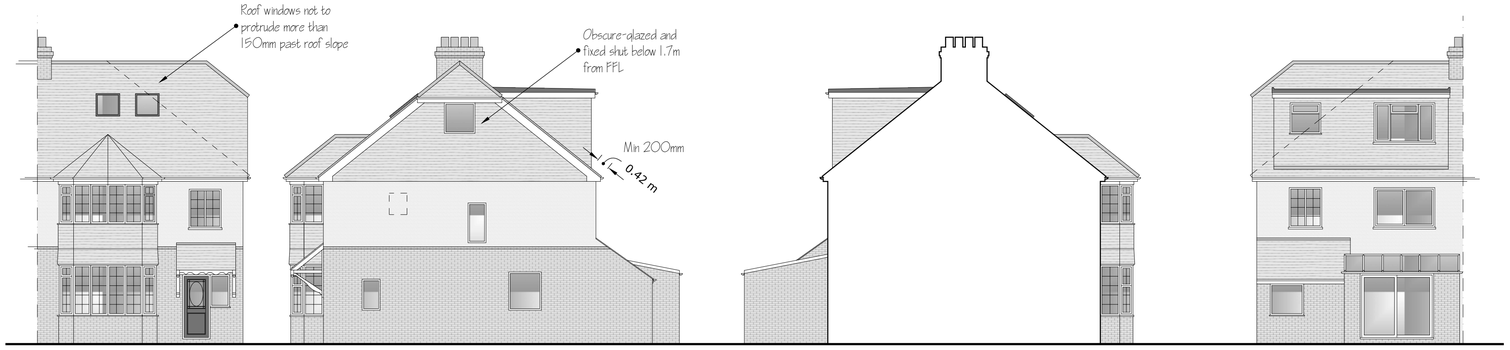

WEST (FRONT)

SOUTH (SIDE)


NORTH (SIDE)

EAST (REAR)

MATERIALS: All materials are to match main house as closely as possible
DORMER ELEVATIONS TILE HUNG TO MATCH MAIN ROOF AS CLOSELY AS POSSIBLE
NEW GABLED ROOF FINISH TO MATCH MAIN ROOF AS CLOSELY AS POSSIBLE.
GABLE END TO BE TILE HUNG TO MATCH MAIN ROOF AS CLOSELY AS POSSIBLE
WHITE RAINWATER GOODS TO MATCH MAIN HOUSE
WHITE WINDOWS TO MATCH MAIN HOUSE

PROPOSED ROOF PLAN

1:100 @ A1

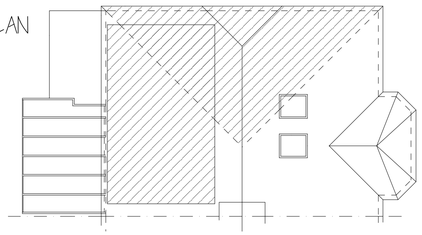

GABLE END

$\frac{1}{3}\left(\frac{9.26 \times 3.77}{2}\right) \times 4.6 = 26.72m3$


$\frac{1}{3}\left(\frac{2.72 \times 1.15}{2}\right) \times 1.33 = 0.69m3$

26.72 - 0.69 = **26.03m3**

DORMER

$\left(\frac{5.7 \times 2.52 \times 3.23}{2}\right)$ = **23.19m3**

26.03 + 23.19 = 49.22m3

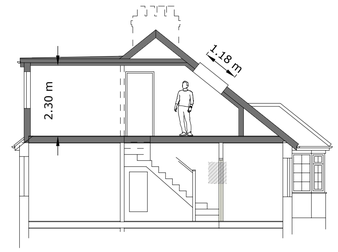



PROPOSED LOFT SECTION

1:100 @ A1

1:100 @ A1


GROUND FLOOR EXISTING

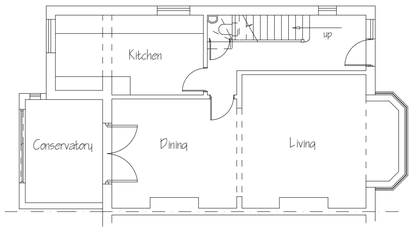

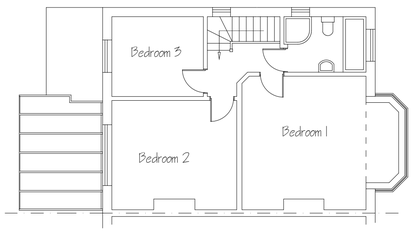


FIRST FLOOR EXISTING

1:50 @ A1

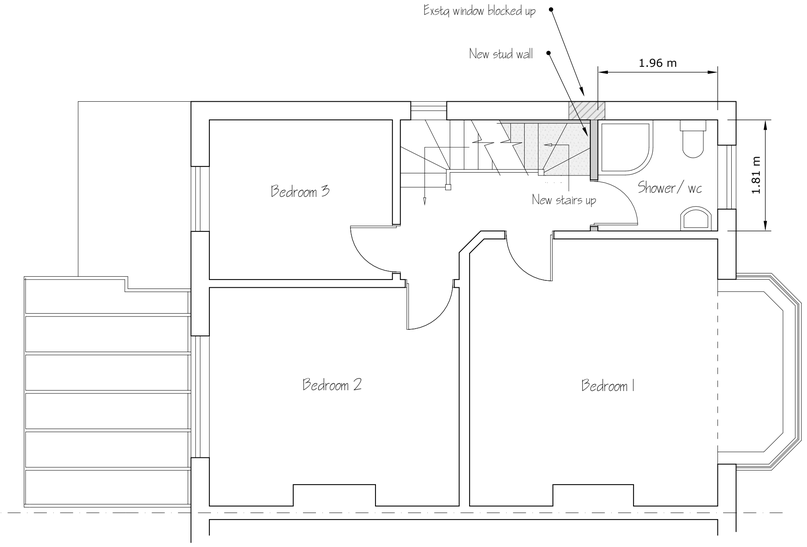

FIRST FLOOR PROPOSED

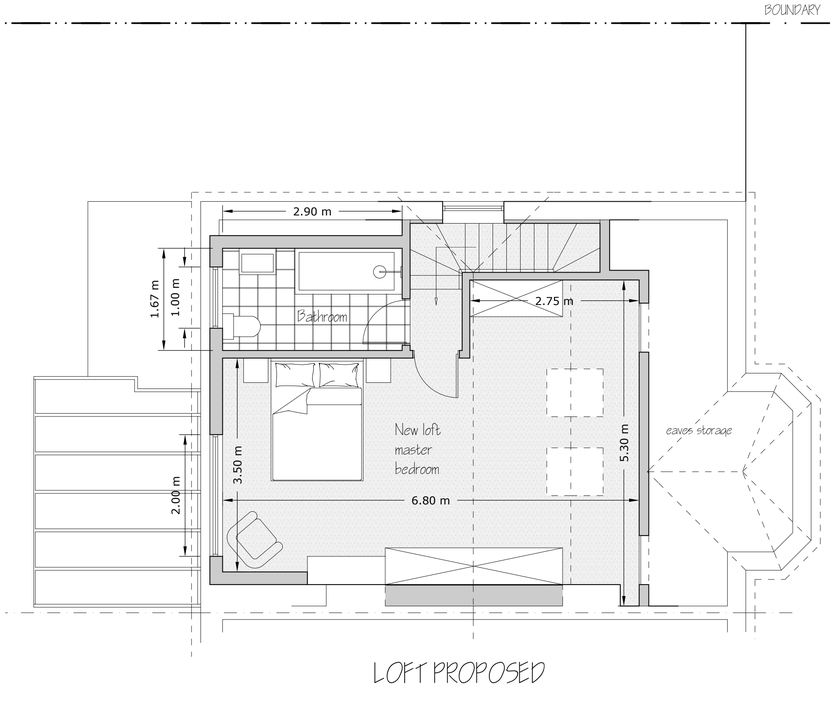

LOFT PROPOSED

deadspace DESIGNS

REAR EXTENSION at 106 Grand Avenue, Worthing, West Sussex, BN11 5BH

DRAWING: EXISTING AND PROPOSED PLANS & ELEVATIONS SCALE: AS MARKED DATE: 25/ 03/ 2025 DRWG No: DS/ HUDSON/ 01

1:50 @ A1 paper size 0 1 2 3m

1:100 @ A1 paper size 0 1 2 3 4 5m