
0 5 10 15 20 25m

scale bar 1:500 @ A4

NORTH

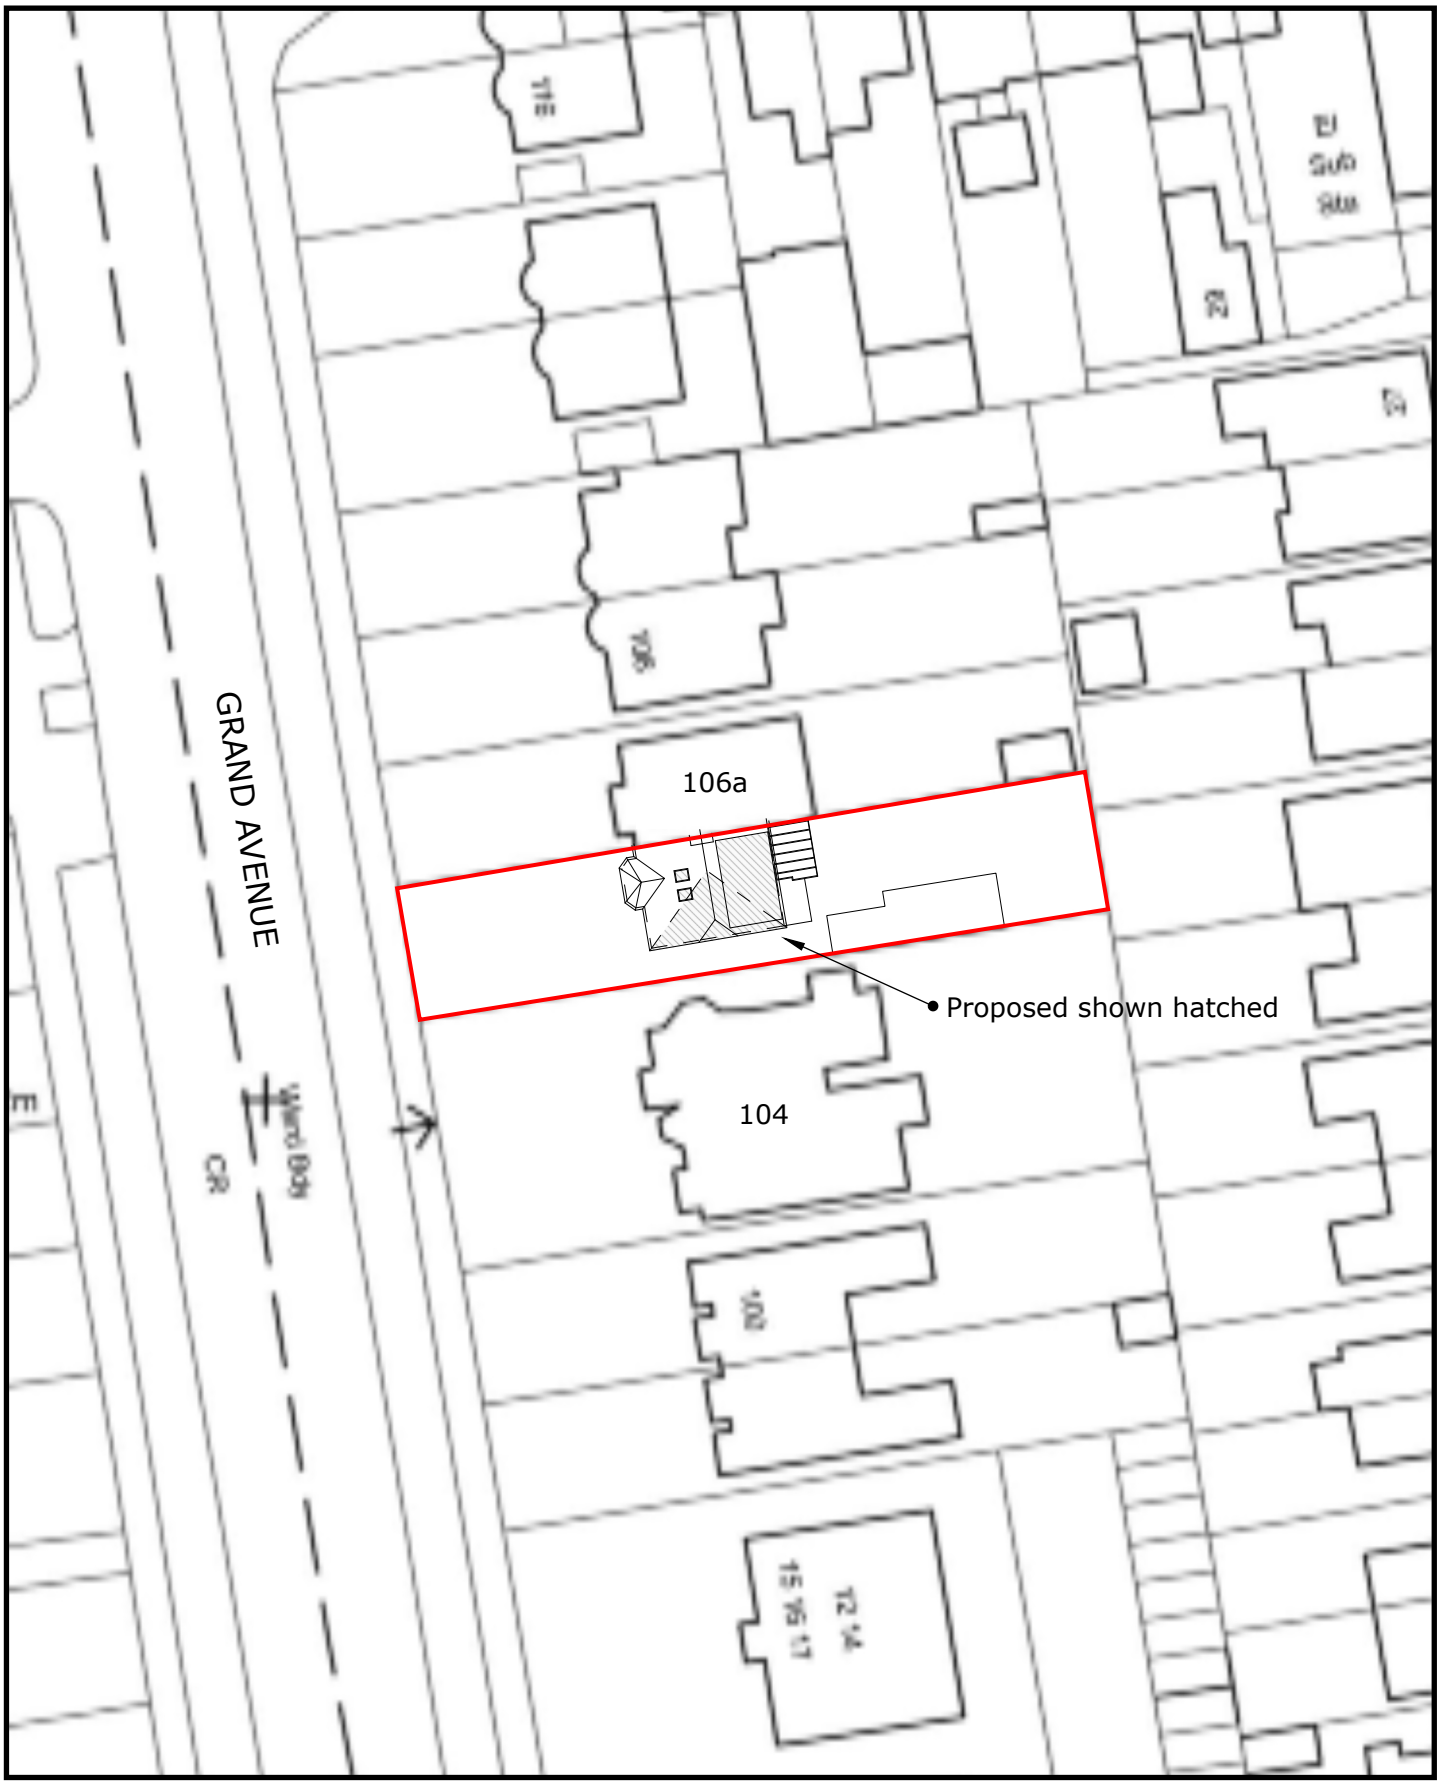

BLOCK PLAN 1:500 @ A4 PAPER SIZE
106 Grand Avenue, Worthing, West Sussex, BN11 5BH

DRWG No: DS/HUDSON/03 **DATE:** 28/03/25