PROJECT

118 PENHILL ROAD
LANCING BN15 8HG


BLOCK PLAN

Job No. 4828

Sht. No. SK02A

Date SEPT 20

Rev A - Proposed roof extension indicated

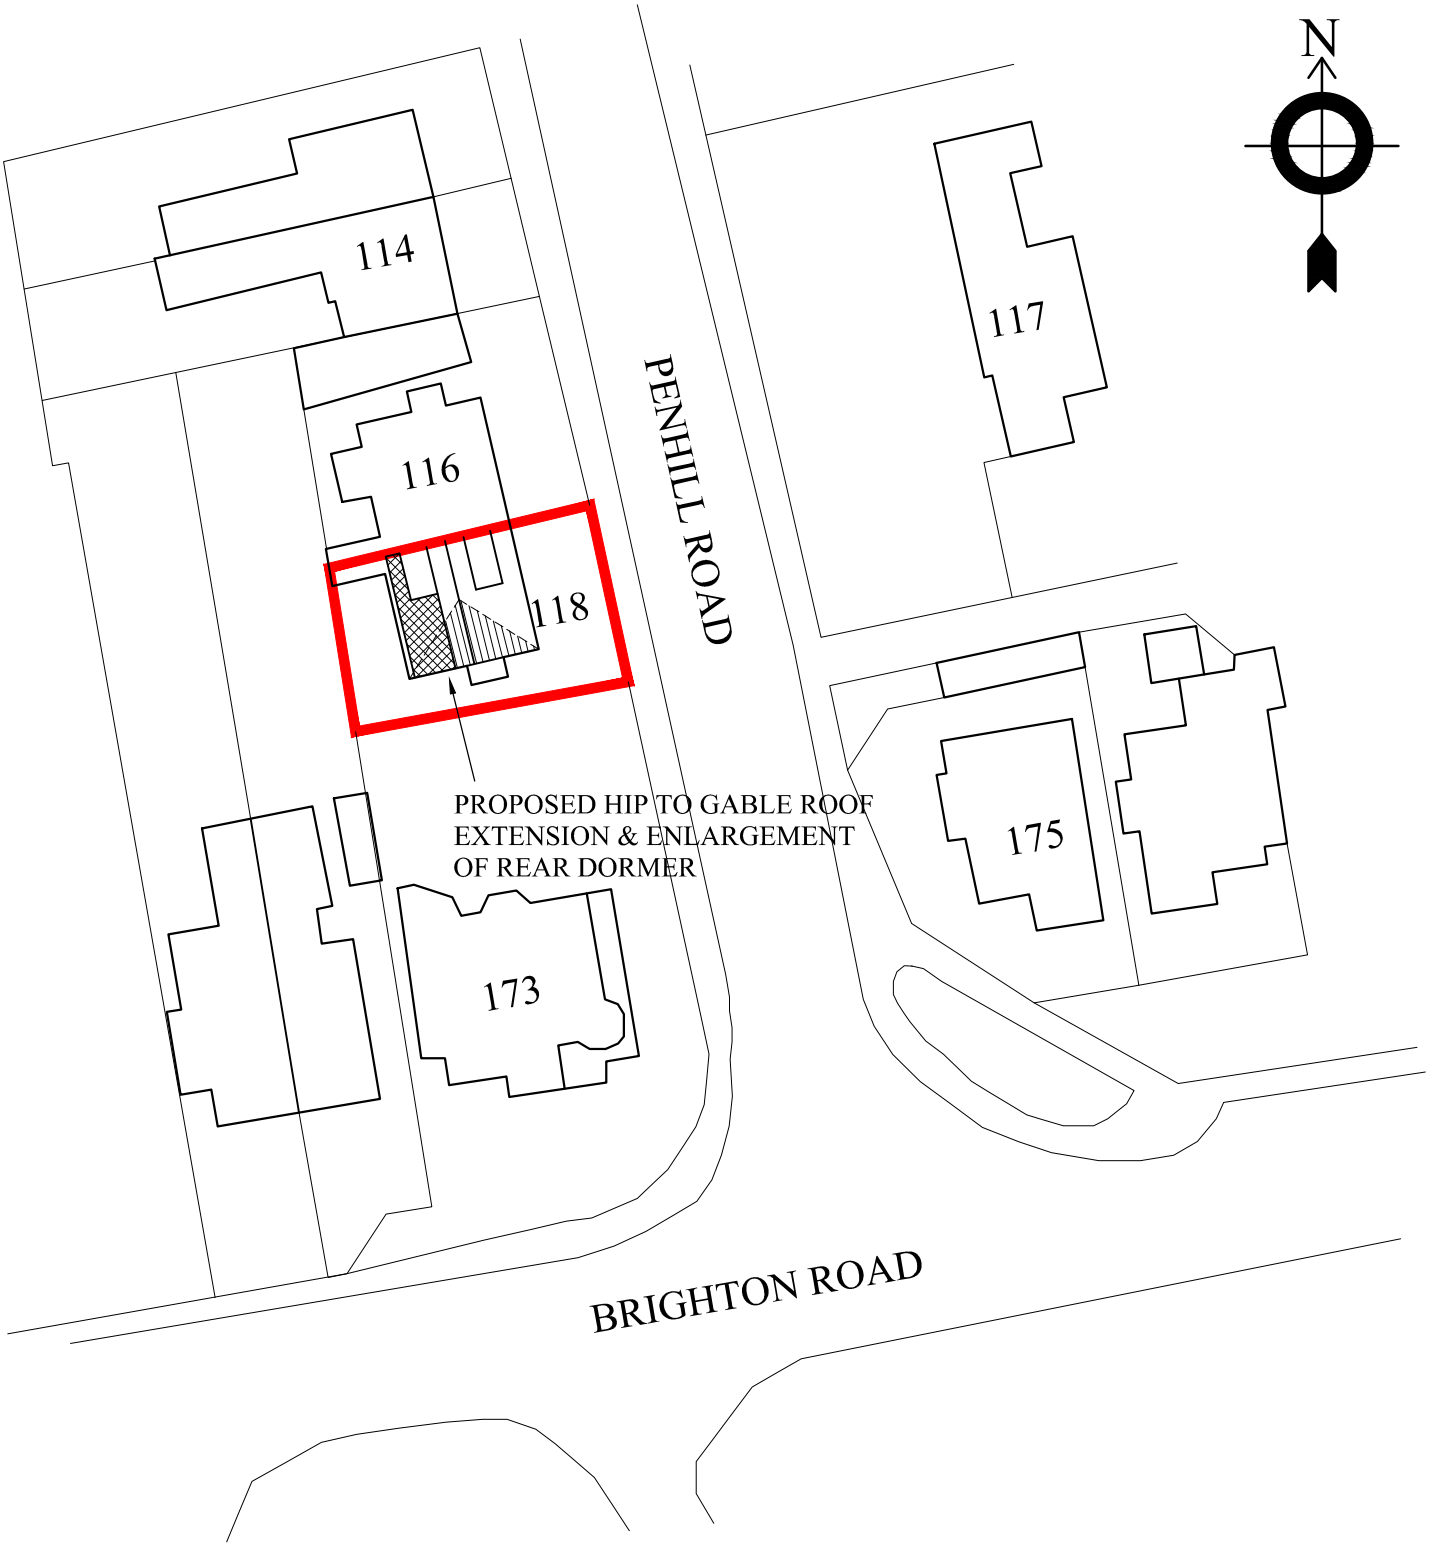

BLOCK PLAN

Scale 1:500

0 5m 10m 15m 20m 25m