
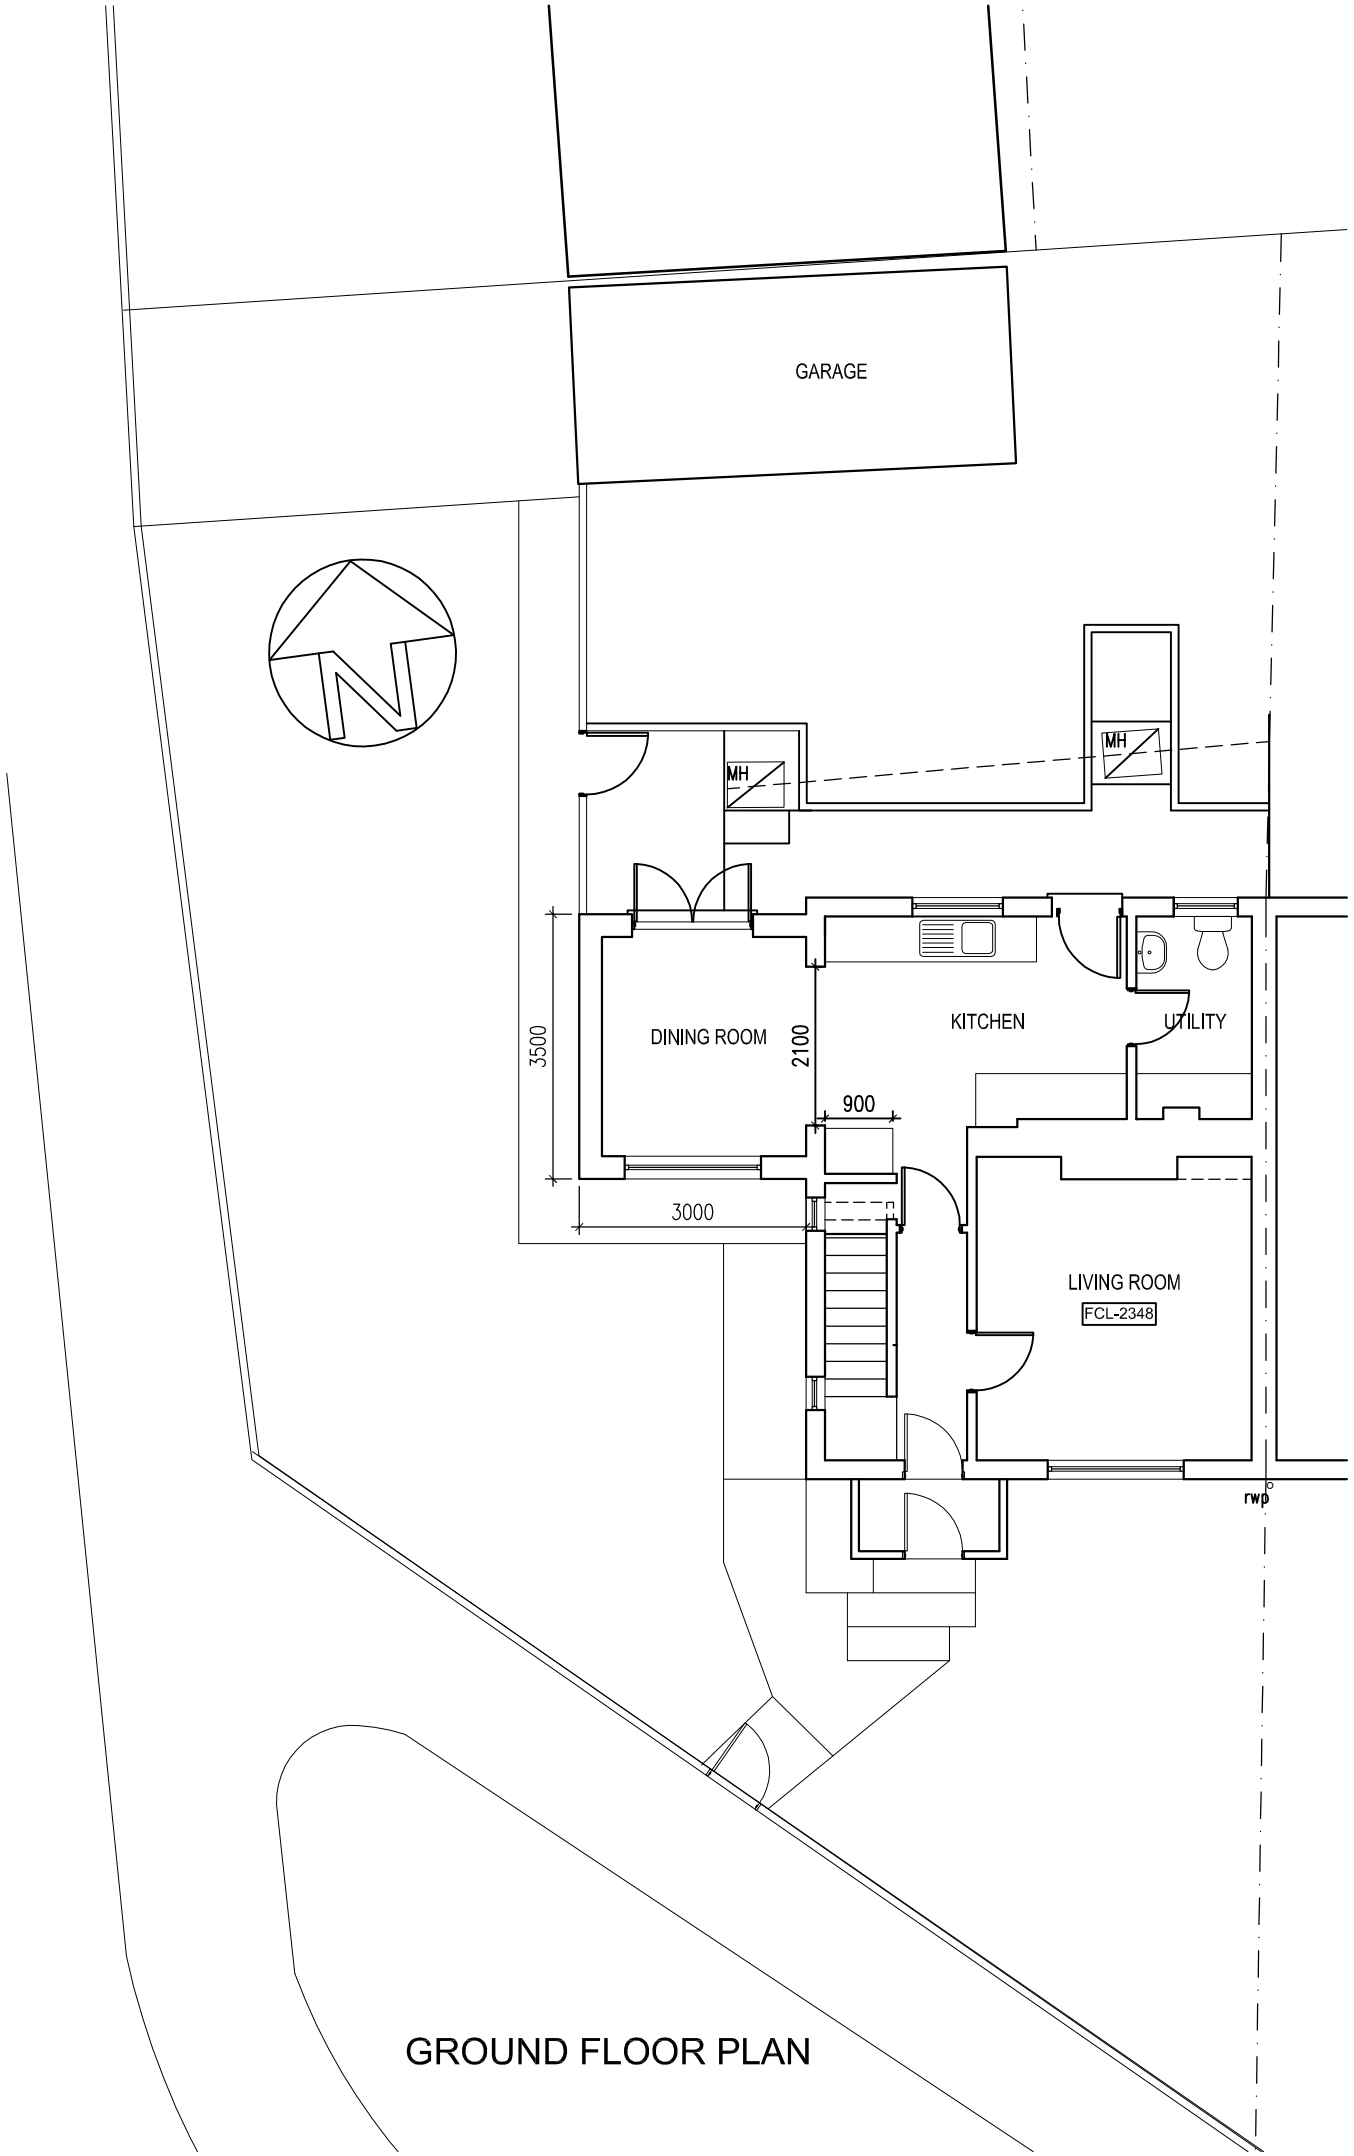


GROUND FLOOR PLAN

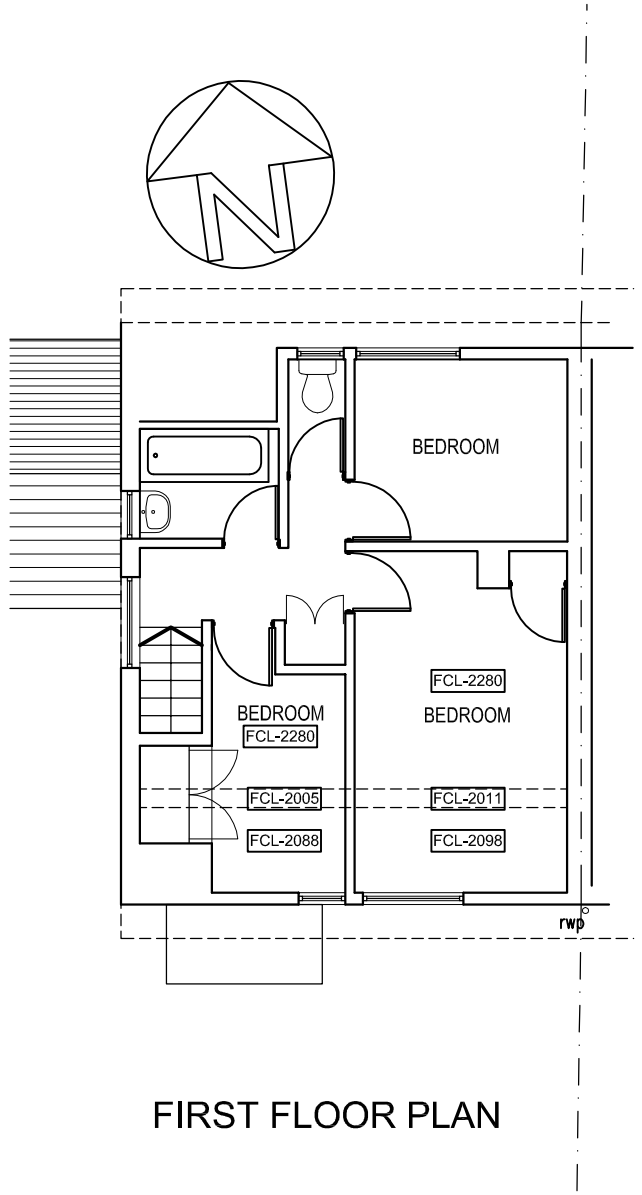

FIRST FLOOR PLAN

10 metres @ 1:100 on A3

1 metres @ 1:100 on A3



SECTION

rev.	date

These drawings should be approved by Local Authority Building Control or other appropriate checking Authority prior to commencement of the work.

No dimensions to be scaled from this drawing.
All dimensions to be checked on site.
This drawing is copyright.

client
Joanna and David Markvoort

project
1 Queens Road
Southwick

drawing
Existing plans and Section

scale 1:100@A3 date 18.09.18

drawn CH

9 Kenton Road
Hove, East Sussex
BN3 4PG
tel: 01273 298217
fax: 01273 298217
e-mail: info@clairehaigharchitects.co.uk

Claire Haigh
Associates Ltd

CH 917 /002 rev.