Re-modelling to include internal alterations and replacement of the conservatory with a garden room at 43 The Drive, Shoreham-by-Sea, BN43 5GD

September 2024
Drawing no:JB 489/ householders planning 01



EXISTING LOCATION PLAN 1:1250

NB: The footprint of the building will not change

0 10 20 30 40 50

SCALE BAR 1:1250

Site Area: 418.5m.sq (0.1 Acre) 0.04185Ha

Development site boundary outlined in red

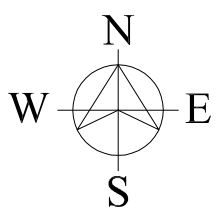

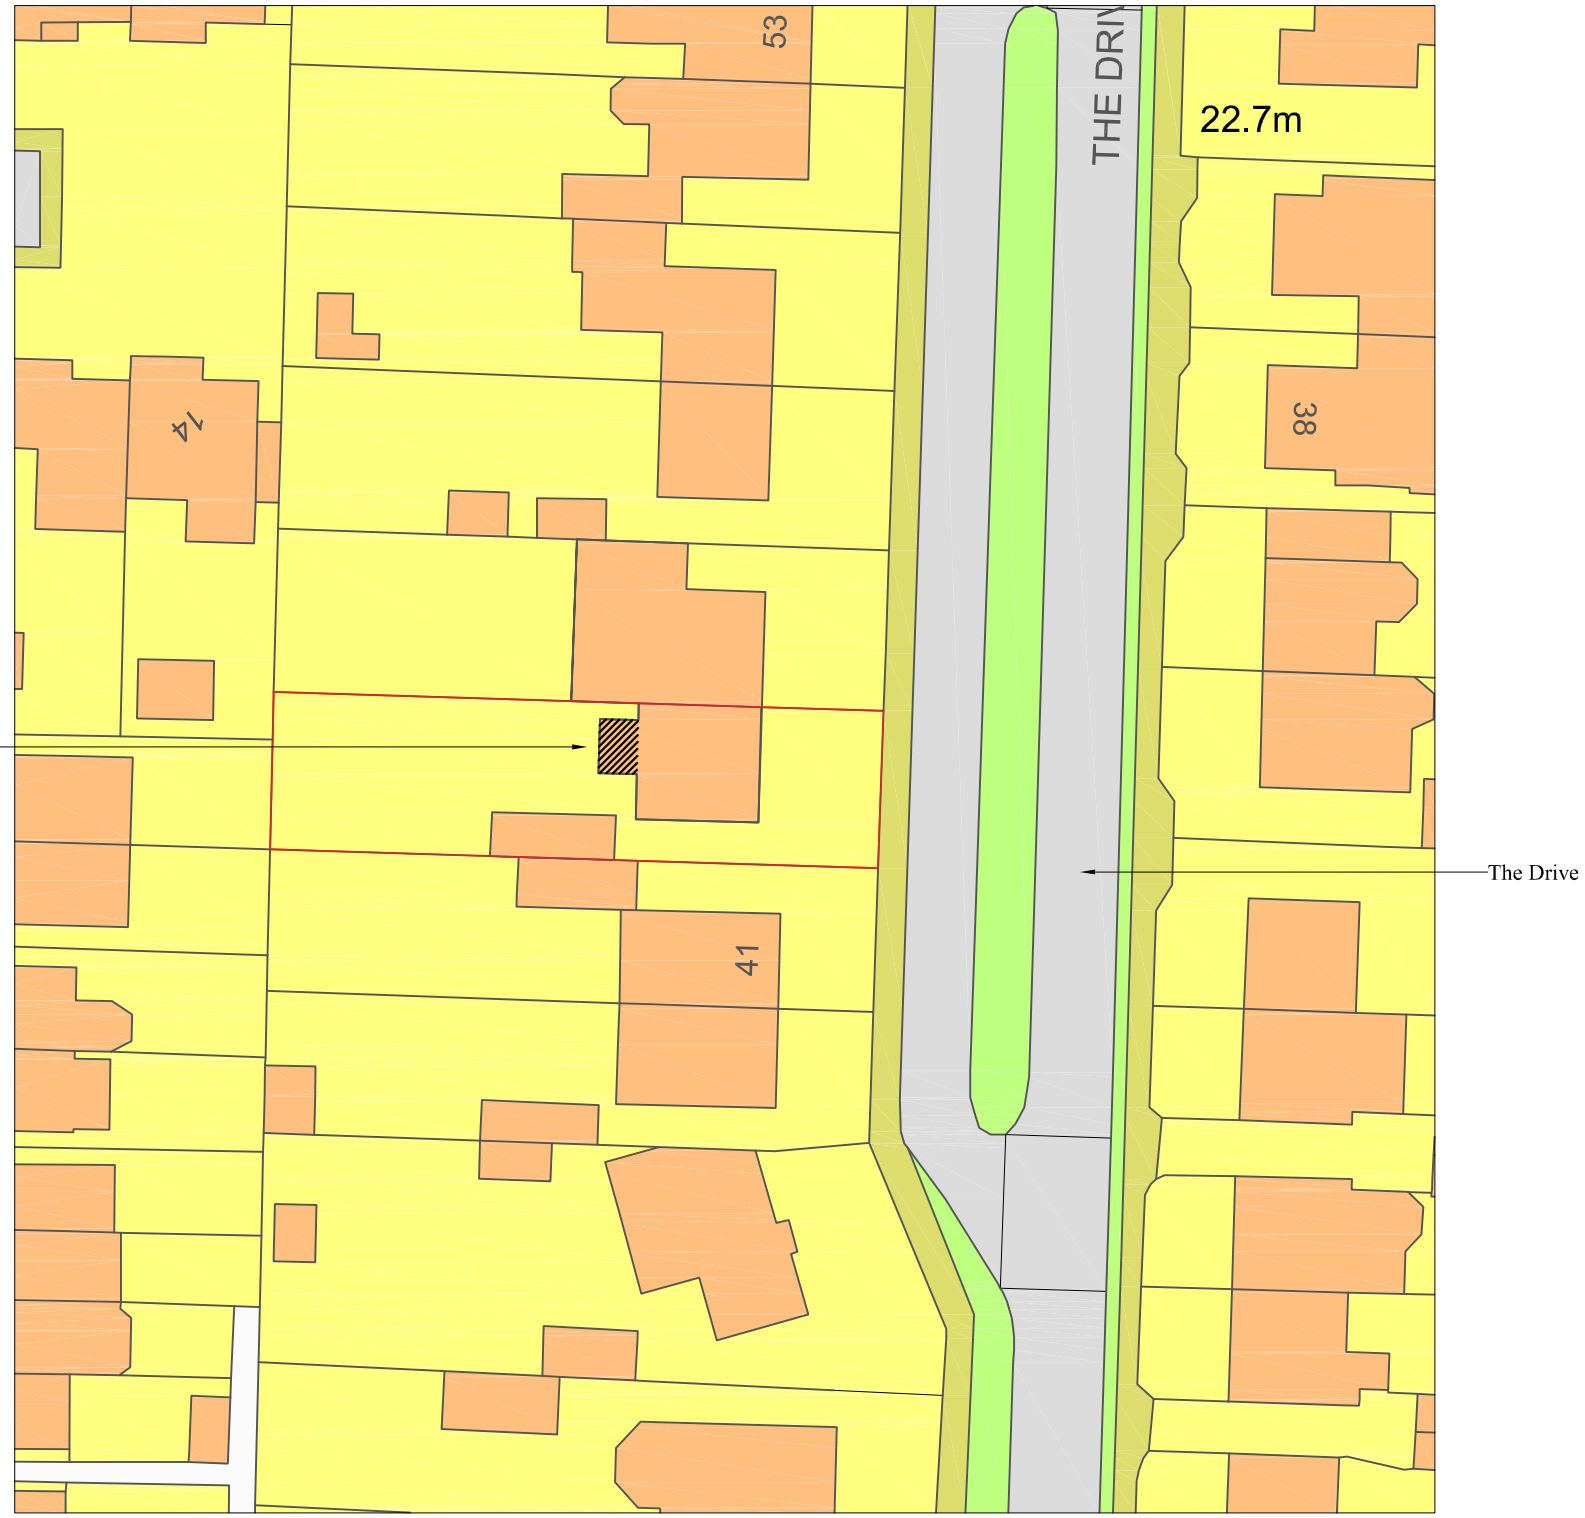

EXISTING BLOCK PLAN 1:500

NB: The footprint of the building will not change

0 10 20 30 40 50

SCALE BAR 1:500

JAMES BRECKELL : ARCHITECT : ARB : RIBA

89 Old Fort Road, Shoreham by Sea, BN43 5HA, Tel 07733 268 297, Email: james@breckell.co.uk

Copyright: JBA Ltd - A3 drawing