
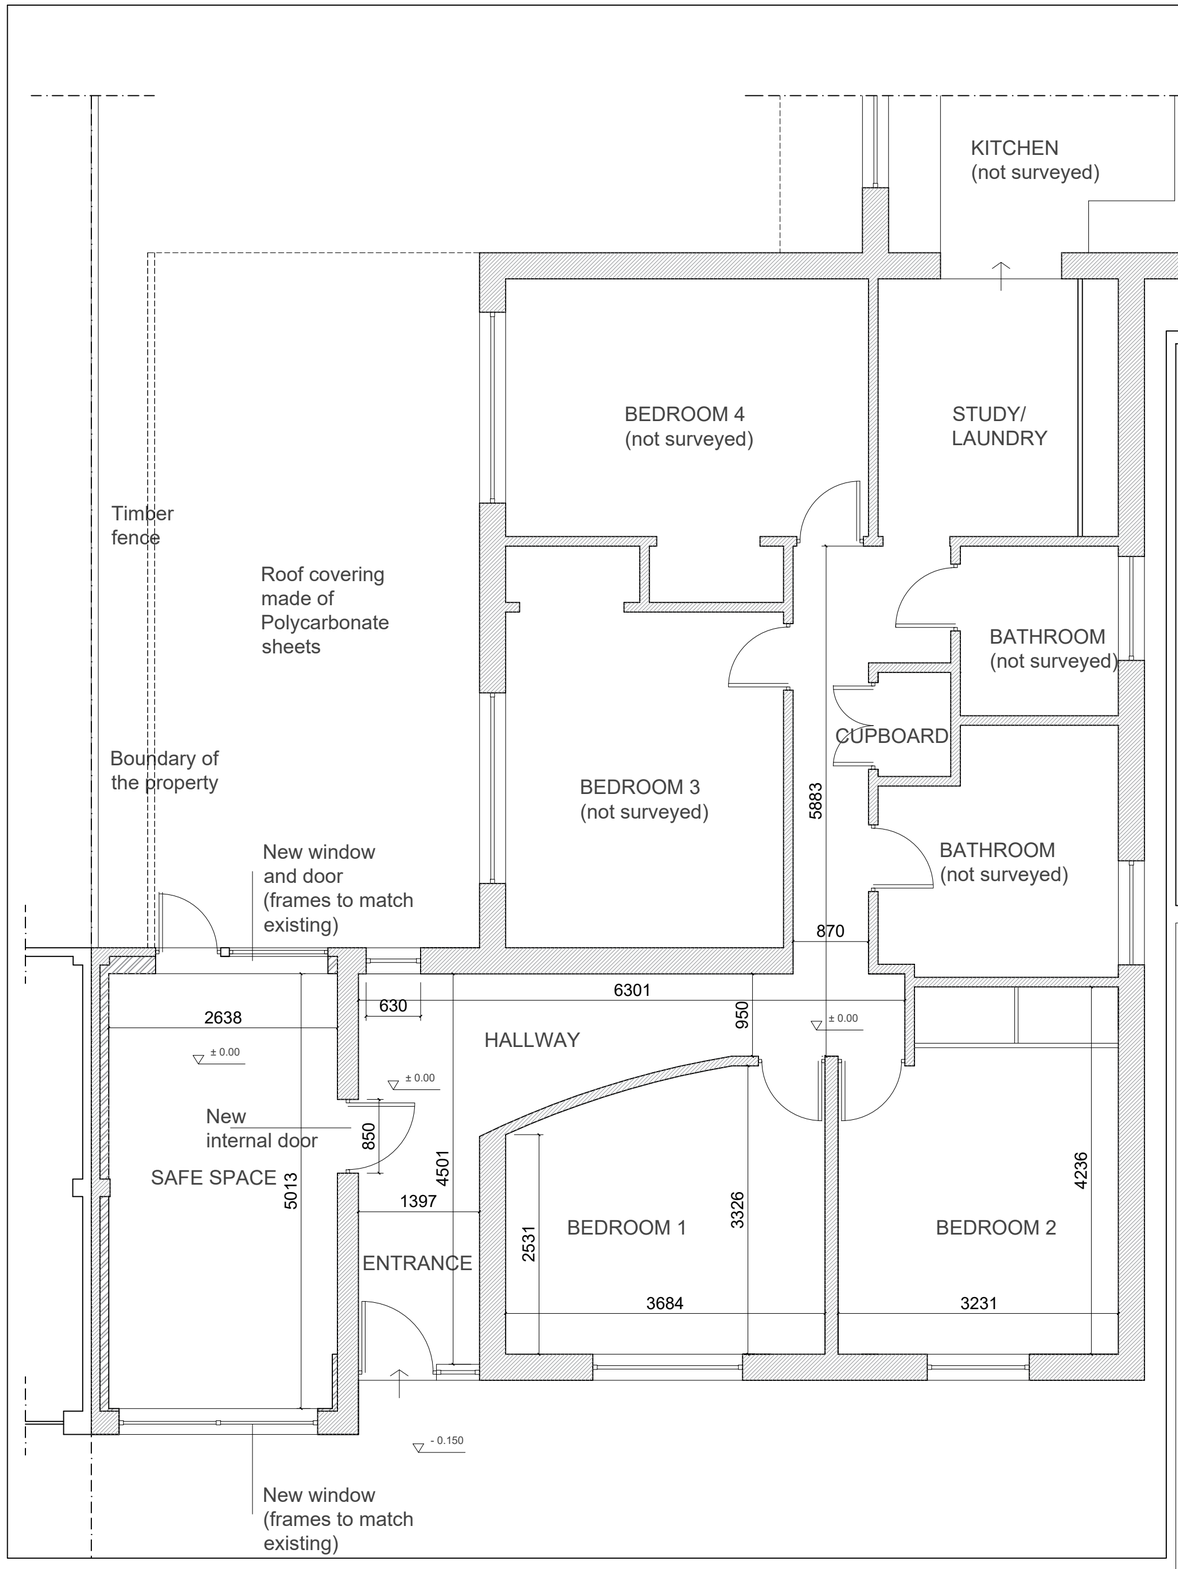



PROPOSED FLOOR PLAN
SCALE 1:50

0m 1m 2m 3m 4m 5m
1:50

PROPOSED SECTION
SCALE 1:50

0m 1m 2m 3m 4m 5m
1:50

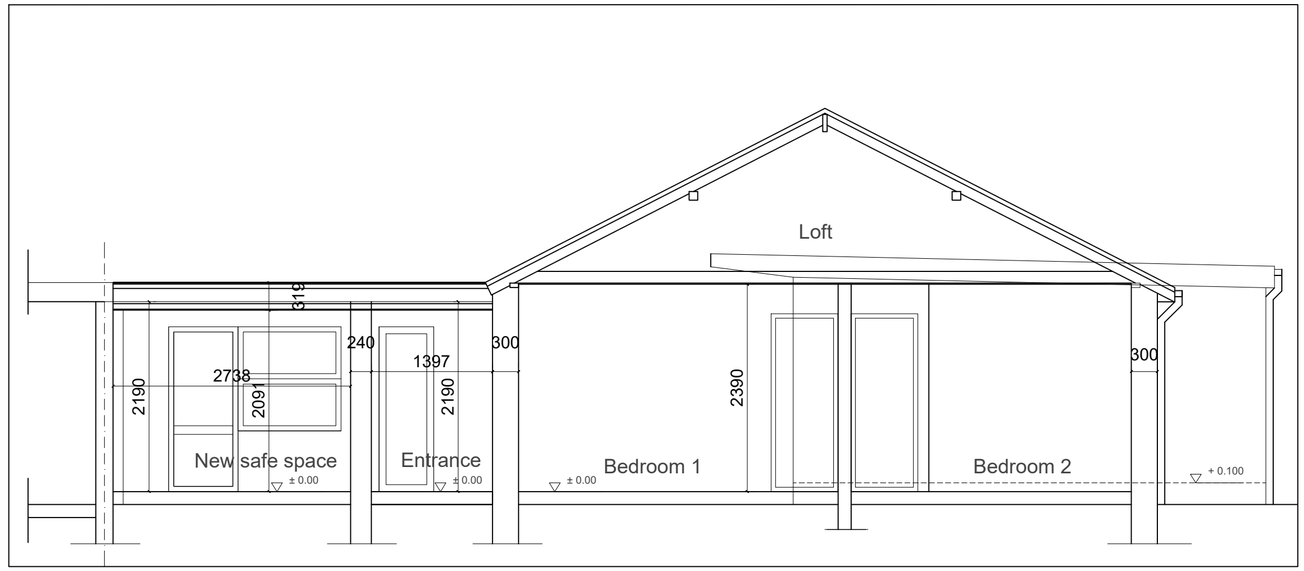

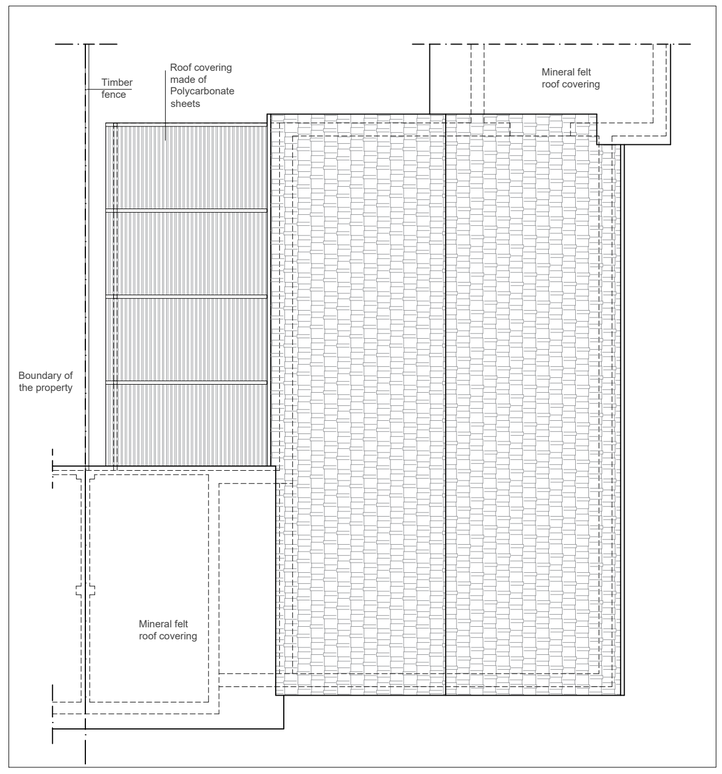

PROPOSED ROOF PLAN
SCALE 1:100

0m 1m 2m 3m 4m 5m 6m 7m 8m 9m 10m
1:100

NOTES:
1. All dimensions are in mm and must be checked on site.
2. Drawings are to be read in conjunction with accompanying documents.
3. Any errors or inaccuracies should be brought to the attention of Amber Living.

Contact Information
Unit 3, Tungsten Building, George Street, Portslade, Brighton, BN41 1RA
Tel: 01273 410836 Email: ruxandra@amberliving.co.uk

living independently amber
CIAT CHARTERED PRACTICE
RICS

Client Name	Mr and Mrs Bank
Address	Cheal Close 24, Shoreham by Sea, BN43 5RQ
Drawing Title	PROPOSED FLOOR PLAN and SECTION
Drawing Reference	rt/04/ChealClose24
Date	15/06/23
Scale	1:50 1:100
Paper	A2
Drawn By	RT
Revision	-
Direction	