

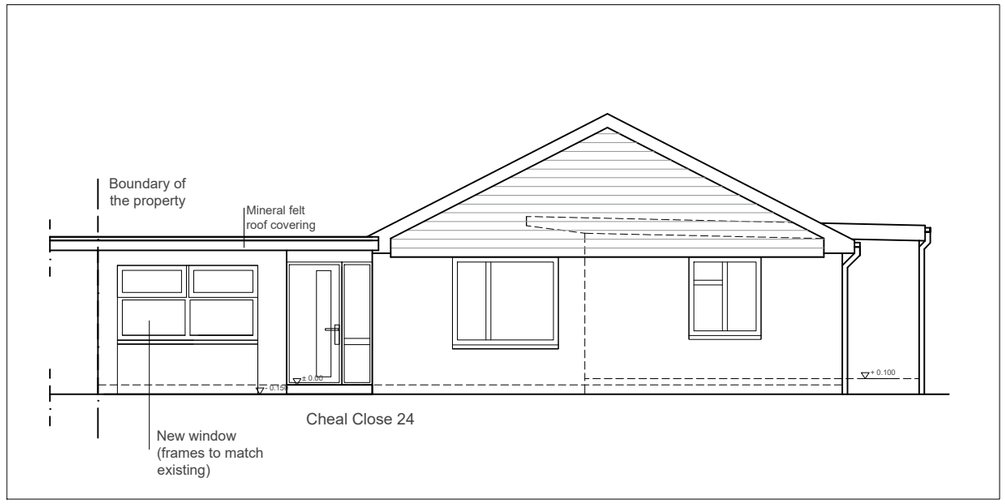




**FRONT (SOUTH) ELEVATION -
PROPOSED
SCALE 1:100**

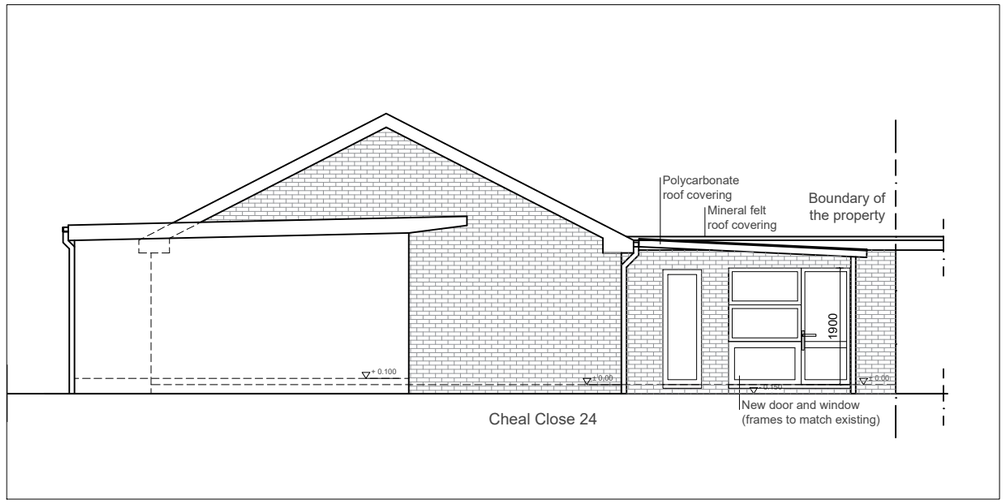


**REAR (NORTH) ELEVATION -
PROPOSED
SCALE 1:100**

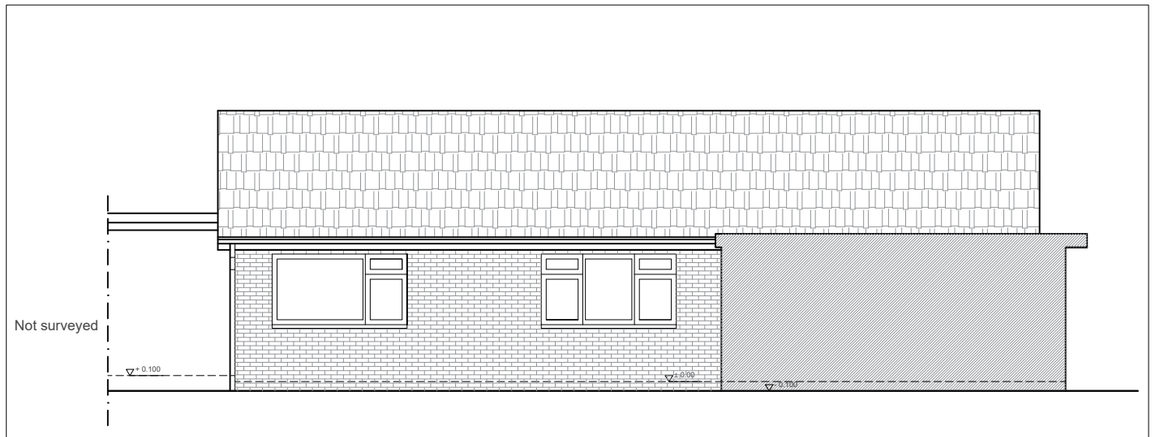



**SIDE (WEST) ELEVATION -
PROPOSED
SCALE 1:100**

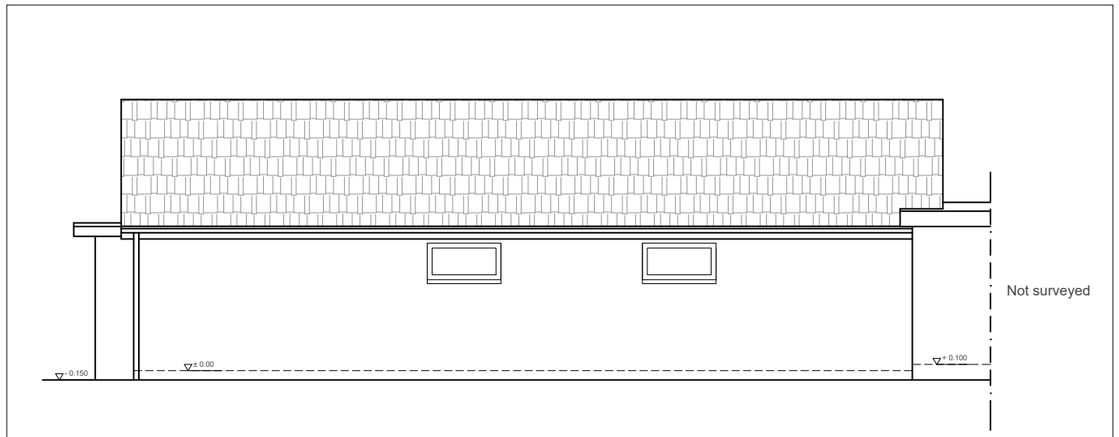


**SIDE (EAST) ELEVATION -
PROPOSED
SCALE 1:100**

NOTES:
1. All dimensions are in mm and must be checked on site.
2. Drawings are to be read in conjunction with accompanying documents.
3. Any errors or inaccuracies should be brought to the attention of Amber Living.

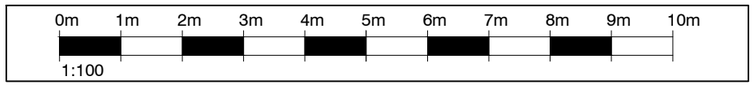


Contact Information
Unit 3, Tungsten Building, George Street, Portslade, Brighton, BN41 1RA
Tel: 01273 410836 Email: ruxandra@amberliving.co.uk

living independently amber
CIAT CHARTERED PRACTICE
RICS

Client Name: Mr and Mrs Bank

Address: Cheal Close 24, Shoreham by Sea, BN43 5RQ

Drawing Title: ELEVATIONS - PROPOSED

| Drawing Reference | Date |
|---|---|
| rt/05/ChealClose24 | 15/06/23 |

| Scale | Paper | Drawn By | Revision | Direction |
|---|---|---|---|---|
| 1:100 | A3 | RT | - | |