
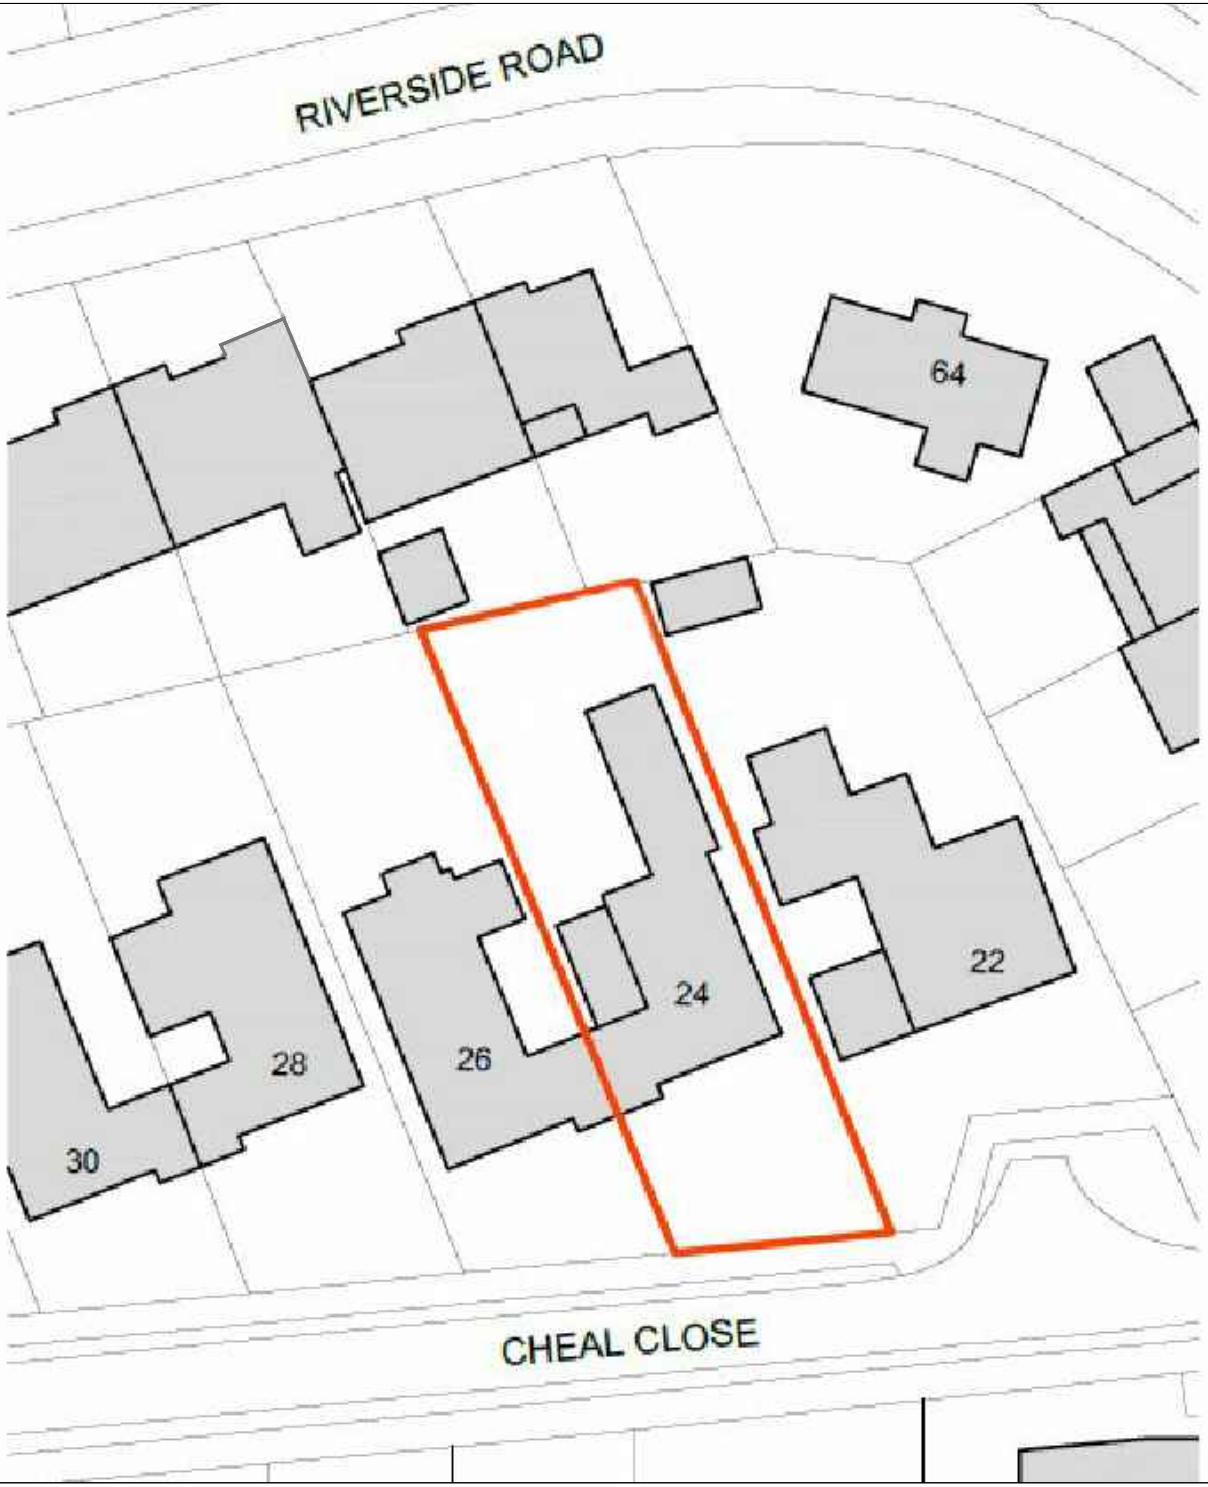


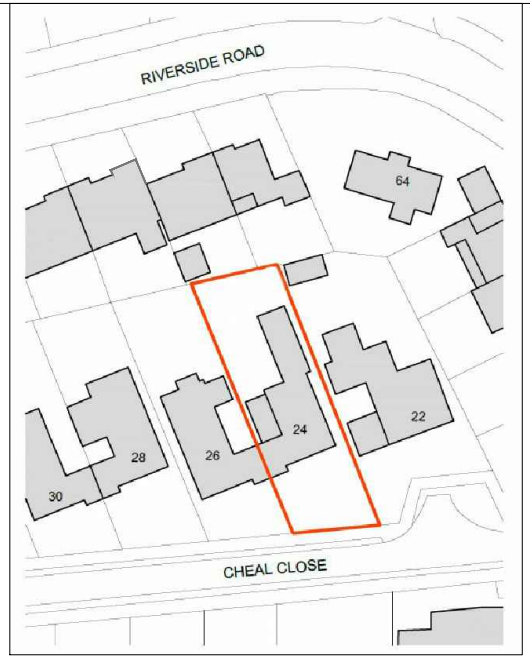

North

LOCATION PLAN
SCALE 1:1250

0m 10m 20m 30m 40m 50m
1:1250

0m 5m 10m 15m 20m 25m 30m 35m 40m 45m 50m
1:500

BLOCK PLAN
SCALE 1:500

Contact Information
Unit 3, Tungsten Building, George Street, Portslade, Brighton, BN41 1RA
Tel: 01273 410836 Email: ruxandra@amberliving.co.uk

living independently amber

CIAT CHARTERED PRACTICE

RICS

Client Name	Mr and Mrs Bank
Address	Cheal Close 24, Shoreham by Sea, BN43 5RQ
Drawing Title	Location + Block Plan
Drawing Reference	RT/01/ChealClose24
Date	17/07/23

Scale	Paper	Drawn By	Revision	Direction
1:1250 1:500	A4	RT	-	